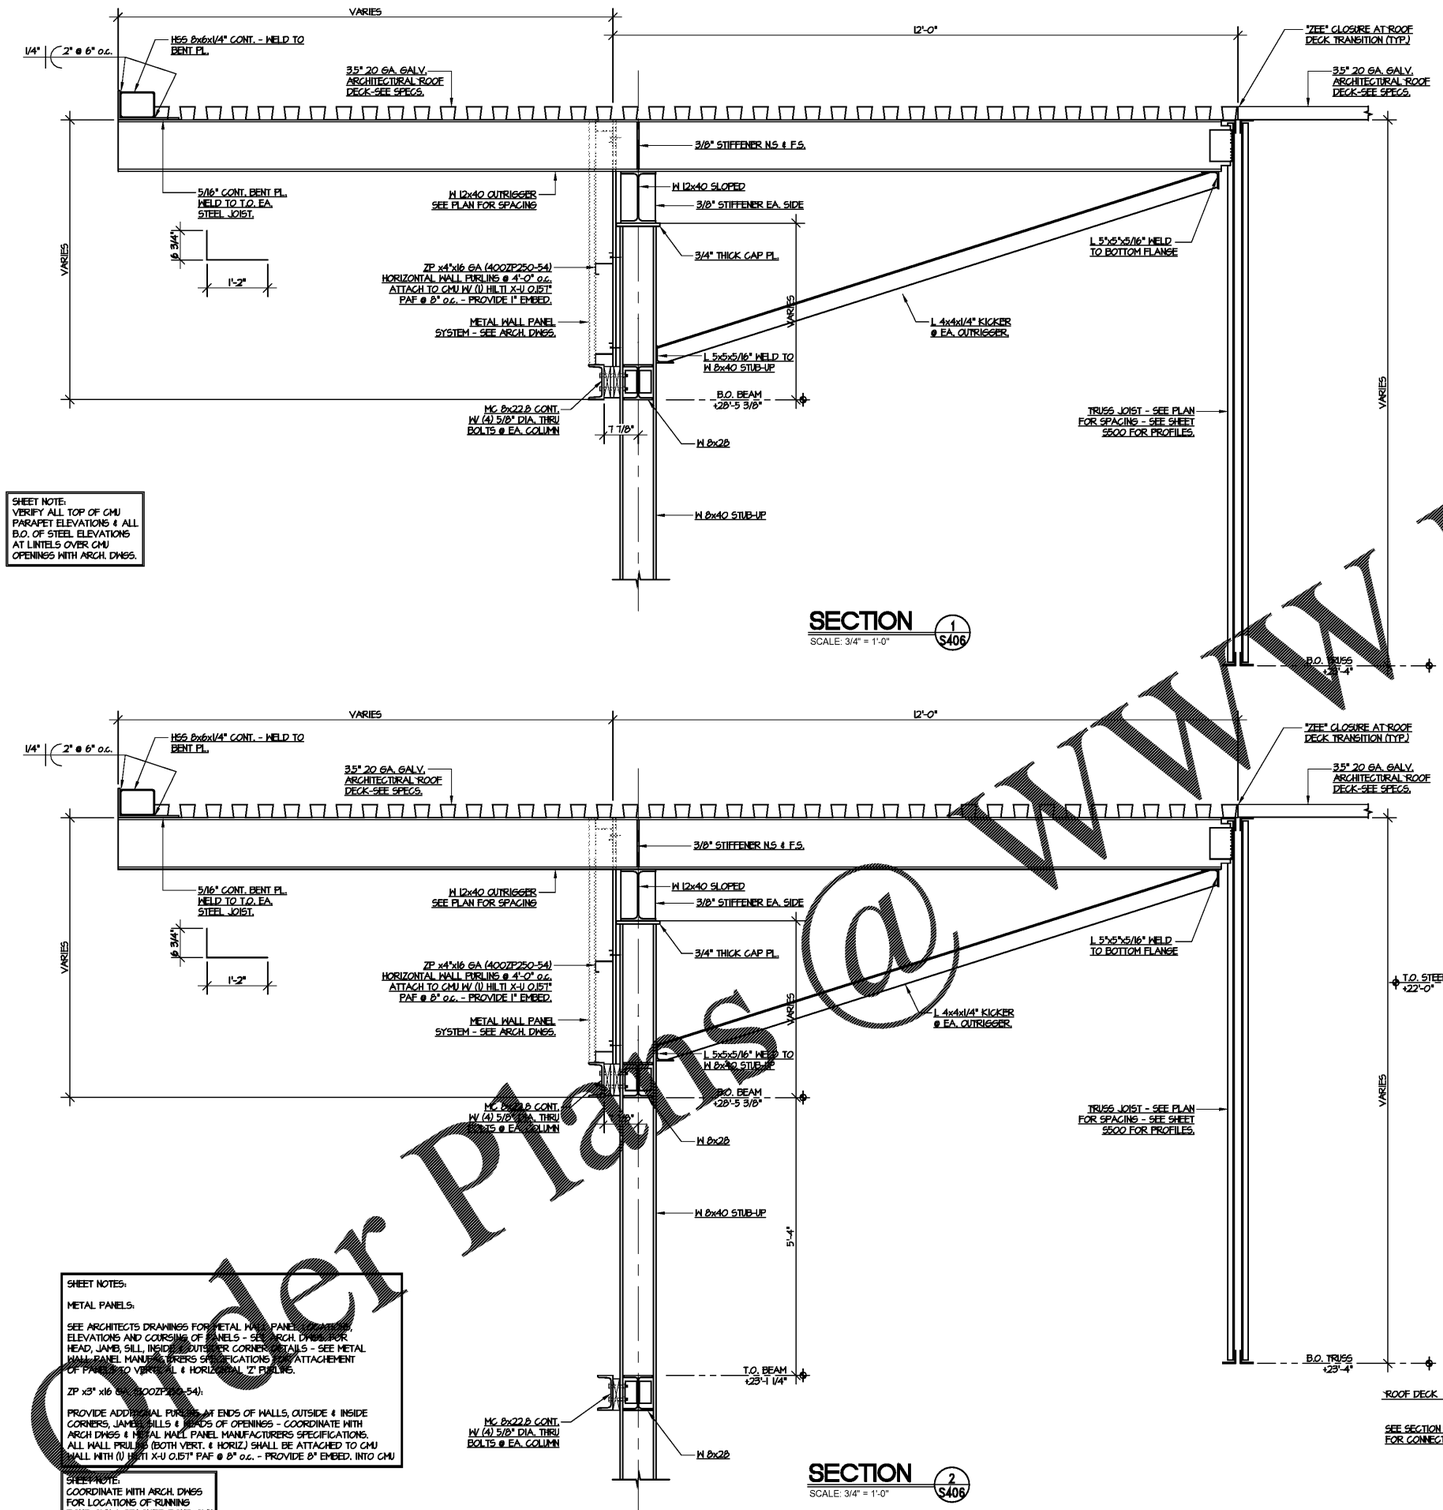

Order Plans @ WWW.LDI.me.com

Georgetown County Regional Parks
Andrews Recreation Center

Owner:
Georgetown County
716 Prince Street
Georgetown, SC 29442

SGA ARCHITECTURE
ARCHITECTURE | ENGINEERING | INTERIOR ARCHITECTURE
Pawleys Island / Charleston
245 Business Center Lane / PO Box 1859
Pawleys Island, SC 29585
Phone: 843.237.3421 / Fax: 843.237.1992
www.SGAarchitecture.com

Civil Consultant:
ETS
ENGINEERING AND TECHNICAL SERVICES, INC.
Professional Engineering
38 Commerce Lane
P.O. Box 3040
Pawleys Island, SC 29585
Phone: (843) 237-3002 Fax (843) 237-0269

MEP Consultant:
Charleston Engineering
125 B. Wappoo Creek Dr.
Charleston, SC 29412
843.762.4242
Mechanical, Plumbing & Electrical

Structural Consultant:
Weatherly
Civil Structural Engineering
3144 Alder Street Unit 3 Suite 3 Myrtle Beach, SC 29577 Ph (843) 488-2438 Fax (843) 488-1916
COPYRIGHT 2018 ALL RIGHTS RESERVED
PRINTED OR ELECTRONIC DRAWINGS AND DOCUMENTATION MAY NOT BE REPRODUCED IN ANY FORM WITHOUT WRITTEN PERMISSION FROM WEATHERLY ENGINEERING.

Irrigation Consultant:

MEMBERS OF
THE AMERICAN INSTITUTE OF ARCHITECTS
COPYRIGHT 2011 ALL RIGHTS RESERVED
PRINTED OR ELECTRONIC DRAWINGS AND DOCUMENTATION MAY NOT BE REPRODUCED IN ANY FORM WITHOUT WRITTEN PERMISSION FROM SGA ARCHITECTURE

Job Number:	15017 (WE 18-126)
Date:	03/14/18
Drawn by:	CMW
Checked by:	DWS

Notes:

BIDDING DOCUMENTS

Revisions:

Roof Framing Sections & Details

S406