GENERAL

1. 44" CLEAR EGRESS PATH SHOWN HATCHED
2. ILLUMINATED EGRESS SIGN-REFER TO ELECTRICAL PLANS FOR ADDITIONAL INFORMATION
3. 36" WIDE CLEAR ACCESSIBLE TRANSACTION SPACE AT 34" MAX A.F.F.
4. WHEELCHAIR TURNING SPACE: 5'-0" DIAMETER CLEAR CIRCLE OR T-SHAPED TURNING CLEARANCE.
5. ACCESSIBLE MANEUVERING CLEARANCE INCLUDING PUSH/PULL CLEARANCE AT DOOR
6. TACTILE EGRESS SIGNAGE - REFER TO DETAIL L/A13.1
7. TACTILE ACCESSIBILITY SIGNAGE - REFER TO DETAIL L/A13.1
8. FIRE EXTINGUISHER - REFER TO PLUMBING SPECIFICATIONS FOR REQUIREMENTS.
9. EMERGENCY LIGHT FIXTURE WITH BATTERY BACK UP - REFER TO ELECTRICAL PLANS FOR ADDITIONAL INFORMATION.

LIFE SAFETY / ACCESSIBILITY KEYNOTES — N.T.S. — C — 10.14.11

EXIT LOAD CALCULATION

EXIT 1 - SALES EGRESS
72" CLEAR
72"/2 = 36 PERSONS MAXIMUM
ACTUAL LOAD = 50

EXIT 2 - NON-SALES EGRESS
36" CLEAR
36"/2 = 180 PERSONS MAXIMUM
ACTUAL LOAD = 50

EXIT WIDTH CALCULATION

EXIT 1 - SALES EGRESS
50 PERSONS EXITING
50 X .2 = 10"
ACTUAL WIDTH = 72"

EXIT 2 - NON-SALES EGRESS
50 PERSONS EXITING
50 X .2 = 10"
ACTUAL WIDTH = 36"

NOTE: EXIT WIDTH NEVER TO BE LESS THAN 32" AS MEASURED PER IBC 1005.3.2

LIFE SAFETY LEGEND:
- EXIT TRAVEL DISTANCE
- EGRESS EXIT
- EXIT LOAD — EXIT #

LIFE SAFETY AND EGRESS CALCULATIONS — N.T.S. — D — 10.14.11

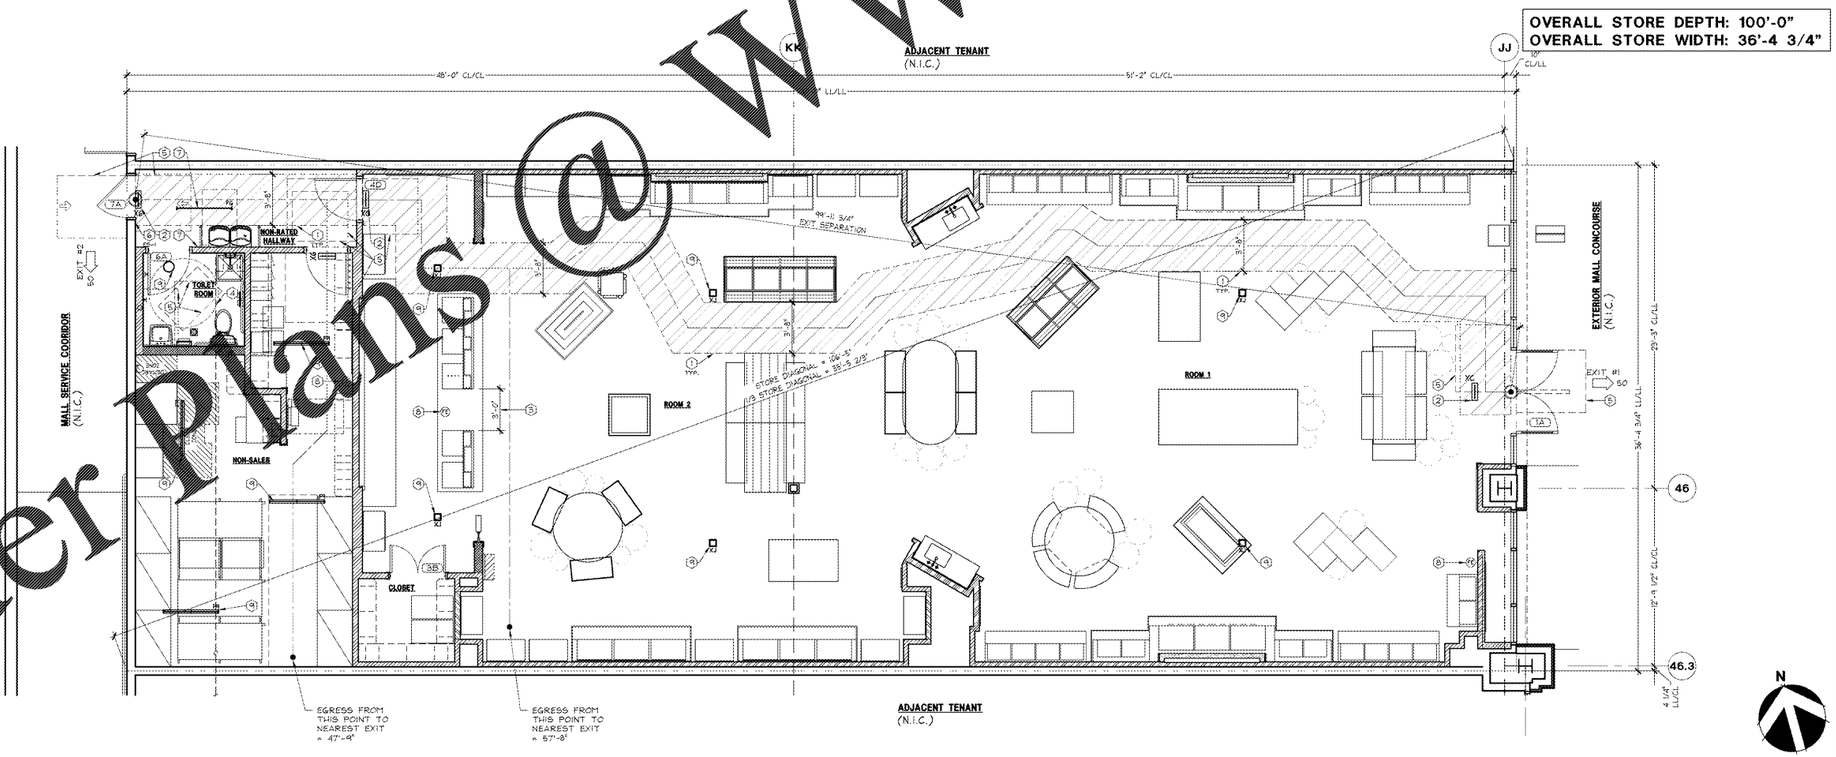

LIFE SAFETY/ACCESSIBILITY PLAN — 1/4" = 1'-0" — 42P-A061-A00-PLAN — A — 10.14.11

Order Plans @ WWW.LDILine.com

architecture + design
600 Vine Street, Suite 2210
Cincinnati, Ohio 45202
P 513.721.8887 F 800.469.4546

Lbrands
STORE DESIGN & CONSTRUCTION
Three Limited Parkway · Columbus, Ohio 43230
Telephone: 614.415.7000 · Fax: 614.415.7349

ALL DRAWINGS AND SPECIFICATIONS ARE THE PROPERTY OF LDI&A AND SHALL NOT BE DUPLICATED IN WHOLE OR IN PART OR USED IN ANY WAY WITHOUT THE EXPRESS WRITTEN CONSENT OF LDI&A. 

PROJECT INFORMATION:
104.01.2445.01
BATH & BODY WORKS
CHARLOTTE PREMIUM OUTLETS
5404 NEW FASHION WAY
SPACE NO. 240
CHARLOTTE, NC 28278

SCOPE: NEW
DESIGN TYPE: IBW ES/WBC 2016
LSD&C PROJECT #: 001070178
PACKAGE:
GENERATION:
A/E PROJECT #:

SIS PKG 2
181 Sq. 03
518312

REVISIONS:
05/09/19 - GLN

ELITE CONSTRUCTION GROUP
LAKE JACKSON, TX
PHONE: 979-297-9211
NOTE: THESE PRINTS HAVE BEEN REDUCED TO 50 PERCENT SCALE WILL BE 50 PERCENT OF WHAT IS NOTED ON PLANS

DATE ISSUED: 03/13/18
DESIGNED BY: SO
DRAWN BY: AKR
CHECKED BY: JMH

LIFE SAFETY / ACCESSIBILITY PLAN

DRAWING NUMBER:
A00.4