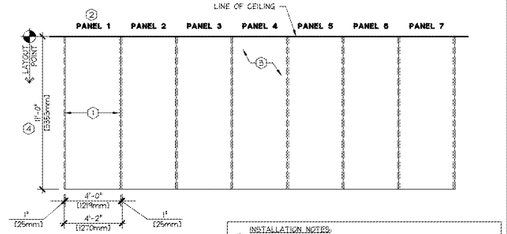

IMPORTANT SEQUENCE OF INSTALLATION
1. PRIME WALLS
2. PAINT WALLS
3. SIZE WALLS
4. HANG WALL COVERING

HANGING WALL COVERING ON PRIMED ONLY WALLS IS NOT ACCEPTABLE. SEE FINISH SCHEDULE AND SPECIFICATIONS.

INSTALLATION NOTES:
1. 1" [25mm] OVERLAP DOUBLE CUT AT REGULAR MARKS TO ENSURE THE PATTERN MATCHES UP
2. THERE IS A SEVEN PANEL REPEAT: 1, 2, 3, 4, 5, 6, 7, 1, 2, ETC.
3. USE THE TOP OF EACH PANEL ON SHORT WALLS AND DISCARD THE UNUSED PART TO ENSURE A CONTINUOUS MATCH.
4. 12'-0" [3658mm] PANELS AVAILABLE

WC-91 WALL COVERING INSTALLATION DETAIL

1/4" = 1'-0" | 42D-A051-S00-DETL | S | 05.01.15

INSTALLATION NOTES:
EVENLY SPACE MODIFIED GINGHAM STRIPES ABOVE PORTAL

MODIFIED GINGHAM STRIPES SHOULD NOT BE DIRECTLY ADJACENT TO ONE ANOTHER

REFER TO FLOOR AND WALL FINISH PLAN FOR WALLCOVERING LAYOUT POINTS TO DETERMINE ROOM START POINT.

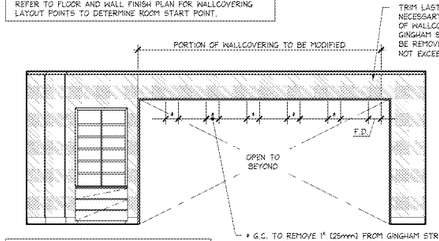

EXAMPLE SHOWS NUMBER OF MODIFIED GINGHAM STRIPES REQUIRED TO REDUCE PATTERN BY +5". ACTUAL STORE CONDITION MAY BE MORE OR LESS.

BBW WALLCOVERING MODIFICATION DETAIL

1/4" = 1'-0" | 42D-A051-M00-DETL | M | 07.12.17

"MATCHING" TILE ARE TO BE ROTATED RANDOMLY THRU-OUT THE FLOOR

G.C. TO INSTALL 25 CM x 150 CM TILE, ALTERNATING FROM MULTIPLE BOXES AND ROTATING TILES THRU-OUT THE STORE. GC TO COORDINATE SPECIFIC PLANK SELECTION WHEN OFFSETTING TILE WITH PM PRIOR TO INSTALLATION. TILE TO BE INSTALLED WITH 1/16" [2mm] MAXIMUM GROUT LINES EXPOSED.

FINISH NOTE:
SOME TILES WILL HAVE A SIGNIFICANT AMOUNT OF GRAY IN THEM. THE MAXIMUM ALLOWABLE AMOUNT OF GRAY PER TILE IS 25%. G.C. TO REFERENCE OWNER'S PHOTO GUIDE TO ENSURE EACH TILE USED HAS AN ADEQUATE AMOUNT OF GRAY.

TILE TO BE SET WITH RAIMONDI RLS TILE LEVELING SPACER SYSTEM (OR EQUAL)

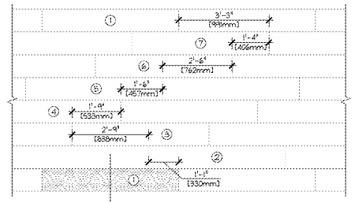

MUST BE INSTALLED AT 1/16" GROUT LINE OR LESS

FC-90 TILE LAYOUT

1/2" = 1'-0" | 42D-A051-H00-DETL | H | 07.27.17

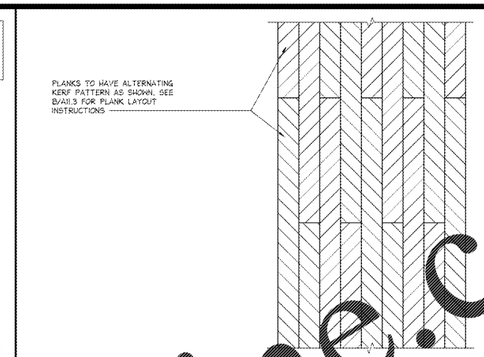

PATTERN OF PLANKING SET 90 AT WHITE BARN TRANSITION WALLS

N.T.S. | 42D-A051-D00-DETL | D | 09.02.17

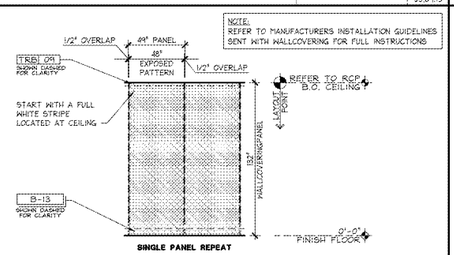

IMPORTANT SEQUENCE OF INSTALLATION
1. PRIME WALLS
2. PAINT WALLS
3. SIZE WALLS PT-18
4. HANG WALL COVERING

HANGING WALL COVERING ON PRIMED ONLY WALLS IS NOT ACCEPTABLE. SEE FINISH SCHEDULE AND SPECIFICATIONS.

INSTALLATION NOTES:
1/2" OVERLAP DOUBLE CUT AT REGULAR MARKS TO ENSURE THE PATTERN MATCHES UP

REFER TO A07.X AND A05.1 FOR HALLCOVERING LAYOUT POINTS

ALWAYS START WITH FULL WHITE SQUARE AT CEILING

WALLCOVERING TO BE HUNG BEFORE BASE AND CROWN INSTALLATION

BBW WALLCOVERING INSTALLATION DETAIL (WCB-12GW)

1/4" = 1'-0" | 42D-A051-R00-DETL | R | 06.12.17

REFER TO SPECIFICATIONS DIVISION IX FOR MORE INFORMATION.

PAINT:
1. CONTRACTOR TO REVIEW CONSTRUCTION DETAIL SHEETS, FLOOR FINISH PLAN, AND ELEVATIONS FOR HELPFUL CLARIFICATION OF ITEMS AND SURFACES TO BE PAINTED.
2. CONTRACTOR IS TO PRIME ALL GYPSUM BOARD.
3. ALL METAL SURFACES PAINTED BY PAINT CONTRACTOR ARE TO BE PRIMED WITH A HIGH QUALITY METAL PRIMER AND FINISHED WITH A HIGH QUALITY SEMI GLOSS PAINT U.O.N. FINISH COATS MUST NOT REVEAL BRUSH MARKS. SPRAY OR APPLY AS NEEDED.
4. ALL WOOD SURFACES TO BE PRIMED WITH AN ALL-PURPOSE 100% ACRYLIC LATEX PRIMER AND FINISHED WITH A BASE PAINT.
5. FOR EXTERIOR STOREFRONTS: PRIME ALL WOOD WITH ALKYD PRIMER. USE BENJAMIN MOORE MOORCRAFT SUPER SPEC – SEMI GLOSS AS BASE FOR ALL COLORS.
6. USING NON-SHRINKING FILLER, FILL AND PUTTY ALL NAIL HOLES, COUNTERSINK SCREWS, BOLTS, CRACKS, ETC. BEFORE APPLYING FINISH.
7. WOOD DOORS: SEAL BOTTOMS, TOPS, AND EDGES. SAND ALL WOOD DOORS BEFORE FINISHING.
8. NAIL WOOD TRIM BOARDS IN LEAST CONSPICUOUS LOCATIONS. SET AND FINISH SMOOTH.
9. SAND ALL WOOD SURFACES SMOOTH AND EVEN BEFORE PAINTING.
10. SAND ENAMELED FINISHES APPLIED TO WOOD OR METAL BETWEEN COATS WITH FINE SANDPAPER TO PRODUCE SMOOTH AND EVEN FINISH.
11. MAKE FINISH WORK UNIFORM, SMOOTH, FREE OF RUNS, SAGS, DEFECTIVE BRUSHING, AND CLOGGING. MAKE EDGES OF PAINT ADJOINING OTHER MATERIALS OR COLORS SHARP AND CLEAN WITHOUT OVERLAPPING.

FLOOR COVERING:
1. CERAMIC TILES ARE TO BE INSTALLED MAINTAINING A CONSISTENT GROUT JOINT WIDTH THROUGHOUT THE MINIMUM GROUT JOINT WIDTH IN SALES AREA IS TO BE 1/16" (2mm), U.O.N.
2. G.C. TO PROVIDE ZINC DIVIDER STRIP AT WOOD TO MARBLE, WOOD TO COCOA MAT, AND AT THE NON-SLIP DOOR BETWEEN FLOOR FINISHES, WHERE APPLICABLE.

TILE AND GROUT SEALANT:
1. APPLY 511 IMPREGNATOR SEALER TO ALL GROUT LINES PRIOR TO GROUTING USING A MIRA BRUSH APPLICATOR OR A CLEAN, WHITE COTTON TOWEL. CONTINUE UNDERNEATH ANY CABINETS, CASHWRAP, AND BACKWRAP. APPLY SUFFICIENT AMOUNT TO MOISTEN ALL SURFACES WITHOUT SATURATION OR PUDDLING. AFTER SEALER STANDS FOR 3-5 MINUTES, BUFFING WITH A CLEAN, DRY TOWEL IS IMPERATIVE. ALLOW TO CURE FOR 24 HOURS BEFORE GROUTING.
2. AFTER GROUTING, REMOVE ALL EXCESS GROUT AND ALLOW TO DRY FOR 24 HOURS. IF RESIDUE OR HAZE REMAINS, USE GROUT AND CONCRETE HAZE REMOVER, FOLLOW LABEL INSTRUCTIONS.
3. APPLY 511 IMPREGNATOR SEALER TO GROUT WITH A THICK NAP BRUSH OR THE APPLICATOR TIP. REMOVE ANY SEALER FROM PRE-FINISHED SURFACES BEFORE SEALER DRIES. FOR LARGER JOBS, GROUT MAY BE SEALED BY TREATING ENTIRE AREA INCLUDING MARBLE AT ONE TIME. ENSURE SEALER DOES NOT PUDDLE.
4. SEALER WILL BE DRY TO THE TOUCH IN 45-60 MINUTES AND MAY BE USED FOR NORMAL FOOT TRAFFIC. IT IS RECOMMENDED TO KEEP SEALED SURFACES DRY AND FREE FROM STAIN FOR 72 HOURS.

FINISH NOTES

FULL | 42N-A051-N00-NOTE | G | 02.02.15

FINISH PLAN NOTES

FULL | 42N-A051-P00-NOTE | C | 08.02.17

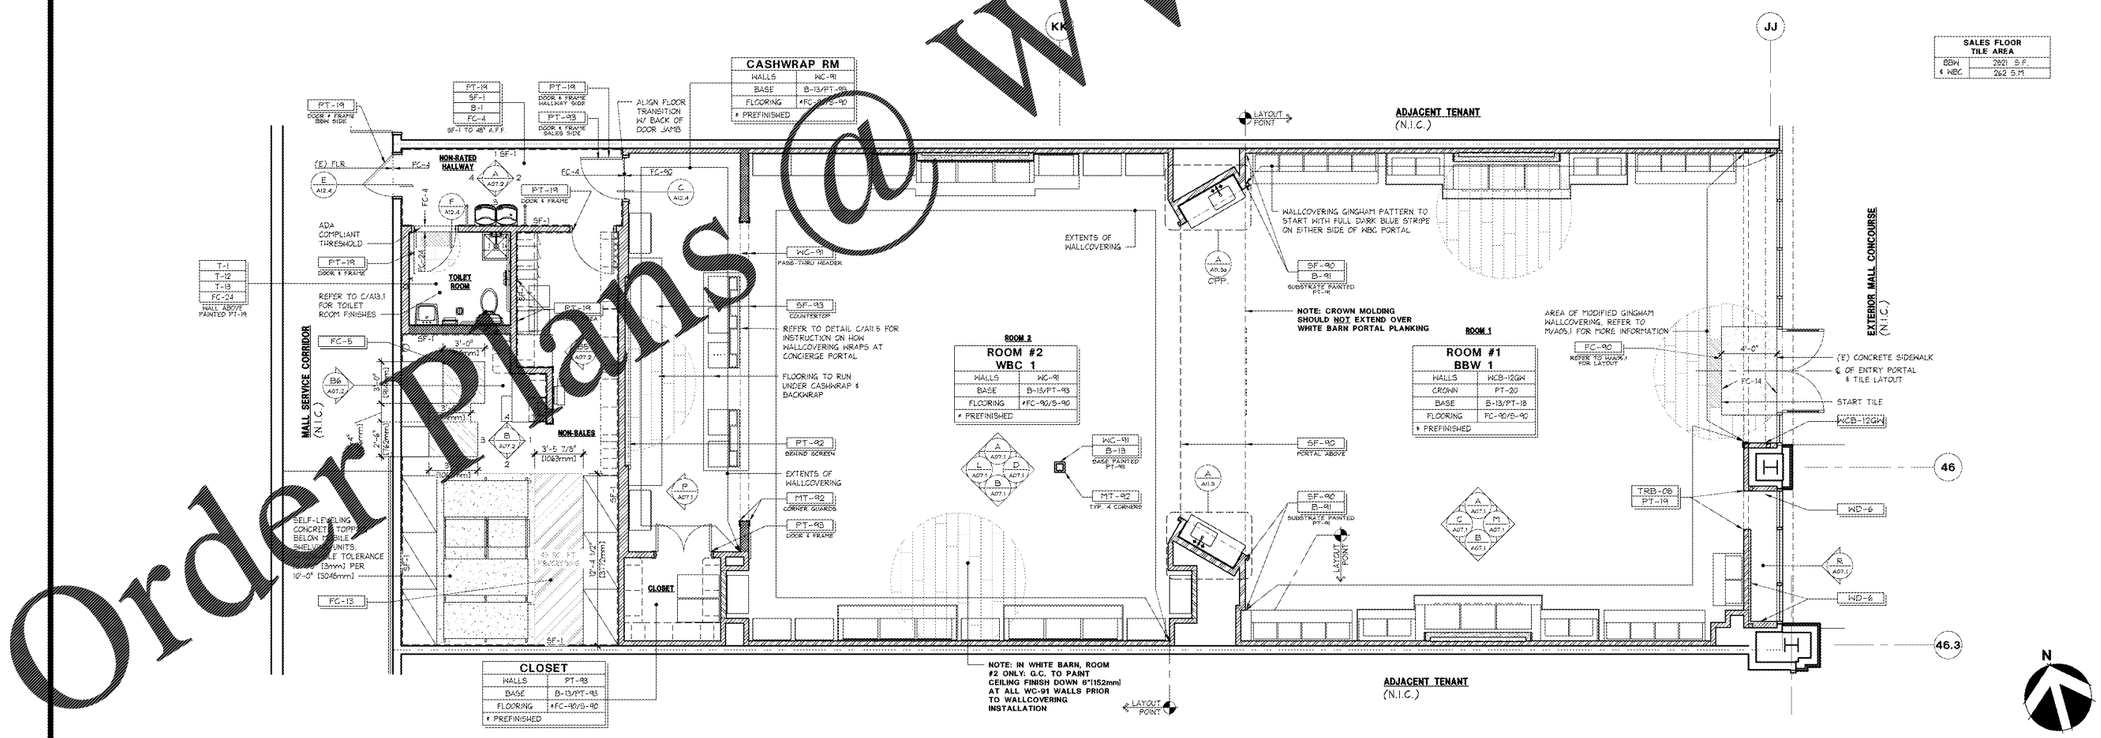

FLOOR & WALL FINISH PLAN

1/4" = 1'-0" | 42P-A051-A00-PLAN | A | 11.05.14

CR architecture + design
600 Vine Street - Suite 2210
Cincinnati, Ohio 45202
P 513.721.8585 | 800.483.4546

Lbrands
STORE DESIGN & CONSTRUCTION
Three Limited Parkway - Columbus, Ohio 43230
Telephone: 614.415.7000 - Fax: 614.415.7349

THESE DRAWINGS AND SPECIFICATIONS ARE, AND SHALL REMAIN THE PROPERTY OF CR ARCHITECTURE + DESIGN. THE DRAWINGS AND SPECIFICATIONS ARE TO BE USED ONLY FOR THE PROJECT AND SITE SPECIFICALLY IDENTIFIED HEREIN AND SHALL NOT BE USED IN WHOLE OR IN PART FOR ANY OTHER PROJECT OR SITE WITHOUT THE WRITTEN PERMISSION OF CR ARCHITECTURE + DESIGN. ANY UNAUTHORIZED USE, REUSE, OR MODIFICATION OF THESE DRAWINGS AND SPECIFICATIONS SHALL BE AT THE SOLE RISK OF THE PARTY USING OR MODIFYING THE DRAWINGS AND SPECIFICATIONS, AND SUCH PARTY AGREES TO INDEMNIFY AND HOLD HARMLESS CR ARCHITECTURE + DESIGN FROM AND AGAINST ALL DAMAGES, LOSSES, AND EXPENSES ARISING OUT OF OR RESULTING THEREFROM. ANY SUCH USE, REUSE, OR MODIFICATION WITHOUT THE WRITTEN PERMISSION OF CR ARCHITECTURE + DESIGN SHALL BE AT THE SOLE RISK OF THE USER, AND THE USER SHALL INDEMNIFY AND HOLD HARMLESS CR ARCHITECTURE + DESIGN AND ITS OFFICERS, DIRECTORS, EMPLOYEES AND AGENTS AGAINST ANY AND ALL CLAIMS, LOSSES, COSTS, DAMAGES, LIABILITIES AND EXPENSES (INCLUDING ATTORNEYS' FEES AND COURT COSTS) ARISING OUT OF OR IN CONNECTION WITH SUCH UNAUTHORIZED USE, REUSE OR MODIFICATION.

CONSULTANTS:
ARCHITECT: CR ARCHITECTURE + DESIGN 513.721.8585
STRUCTURAL ENGINEER: DESIGN GROUP 513.984.1225
MECHANICAL, PLUMBING, ELECTRICAL: DESIGN GROUP 513.984.1225
LIGHTING DESIGNER: DESIGN GROUP 513.984.1225
GRAPHICS: CR ARCHITECTURE + DESIGN 513.721.8585
SIGNAGE: CR ARCHITECTURE + DESIGN 513.721.8585

PROJECT INFORMATION:
104.01.2445.01
BATH & BODY WORKS
CHARLOTTE PREMIUM OUTLETS
5404 NEW FASHION WAY
SPACE NO. 240
CHARLOTTE, NC 28278

SCOPE: NEW | PACKAGE: SIS PKG. 2
DESIGN TYPE: BBW ES/WBC 2016 | GENERATION: 181Sa.03
LSD&C PROJECT #: 00107078 | A/E PROJECT #: 518312

REVISIONS:
05/09/18 SK-1 04.1x

ELITE CONSTRUCTION GROUP
LAKE JACKSON, TX
PHONE: 979.285.9712
NOTE: THESE PRINTS HAVE BEEN REDUCED BY 50 PERCENT. SCALE WILL BE 50 PERCENT OF WHAT IS NOTED ON PLANS

DATE ISSUED: 03/13/18
DESIGNED BY: SO
DRAWN BY: KP
CHECKED BY: JMH

FLOOR & WALL FINISH PLAN

DRAWING NUMBER: A05.1

Order Plans @ WWW.Online.com