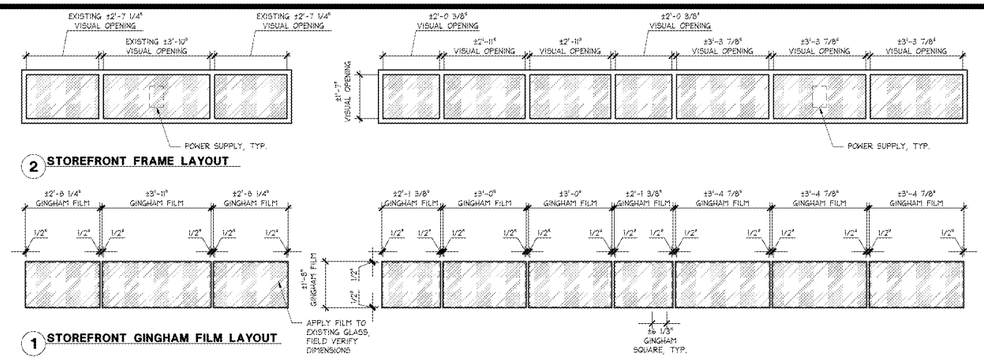

1. (E) DEMISING WALL
2. 1" STARPHIRE INSULATED TEMPERED GLASS G-9
3. GLAZING FILM TO BE APPLIED TO INTERIOR FACE OF STOREFRONT GLAZING SF-17
4. (E) LANDLORD FIRE EXTINGUISHER TO REMAIN
5. (E) STOREFRONT SYSTEM TO REMAIN, THIS SIDE ONLY
6. (N) BLADE SIGN ON EXISTING RELOCATED BRACKET
7. (E) LANDLORD TRELLIS TO REMAIN
8. SHIPLAP PLANKING WALL WD-6
9. LEASE LINE
10. (E) NEUTRAL PIER TO REMAIN. G.C. TO PATCH AND REPAIR AS REQ'D
11. (E) MALL BULKHEAD TO REMAIN. G.C. TO PATCH AND REPAIR AS REQ'D
12. ENTRY DOORS. SEE SCHEDULE
13. 24" HIGH FAT BLUE HALO LIT SURFACE-MOUNTED SIGNAGE, TO BE CENTERED BETWEEN NEUTRAL PIER AND LEASELINE. G.C. TO VERIFY PIER LOCATION IN FIELD AND CONFIRM SIGNAGE PLACEMENT WITH LSD&C PM
14. VINYL WINDOW SIGNAGE PROVIDED BY OWNER, INSTALLED BY SIGN VENDOR - 3" [76mm] BATH & BODY WORKS, 4" [102mm] WHITE BARN
15. LINE OF SOFFIT ABOVE, SHOWN DASHED
16. NEW ALUMINUM BRONZE-COLOR MULLION STOREFRONT TO BE INSTALLED TO MATCH LANDLORD SYSTEM.
17. INTERNALLY ILLUMINATED LED GINGHAM PANEL - 1" STARPHIRE GLAZING WITH GINGHAM GRAPHIC FILM G-9 ON INTERIOR FACE OF GLASS SF-16
18. INTERNALLY ILLUMINATED LED GINGHAM PANEL - EXISTING GLAZING WITH GINGHAM GRAPHIC FILM ON INTERIOR FACE OF GLASS SF-16
19. TRIM 06 TRIM PIECE, PAINTED PT-19
20. NEW DIRECT-APPLIED FAUX MULLION TO MATCH LANDLORD MULLION SYSTEM
21. RETAIL FLOOR, SHOWN DASHED
22. (E) LANDLORD FIRE STROBE TO REMAIN
23. (E) EXTERIOR LIGHT TO REMAIN
24. (E) LANDLORD SPEAKER TO REMAIN
25. GRAPHIC FRAME COLLAGE

STOREFRONT PLAN & ELEVATION — 1/2" = 1'-0" — 42E-A081-A02-ELEV — M 05.01.17

STOREFRONT PLAN & ELEVATION KEYNOTES — FULL — 42L-A083-D03-LEGD — D 04.27.17

IMPORTANT GINGHAM PANEL NOTE:
G.C. TO VERIFY EXISTING FRAME DIMENSIONS IN FIELD. G.C. TO NOTIFY PROJECT MANAGER IF FRAME SIZES IN FIELD EXCEED THOSE SHOWN

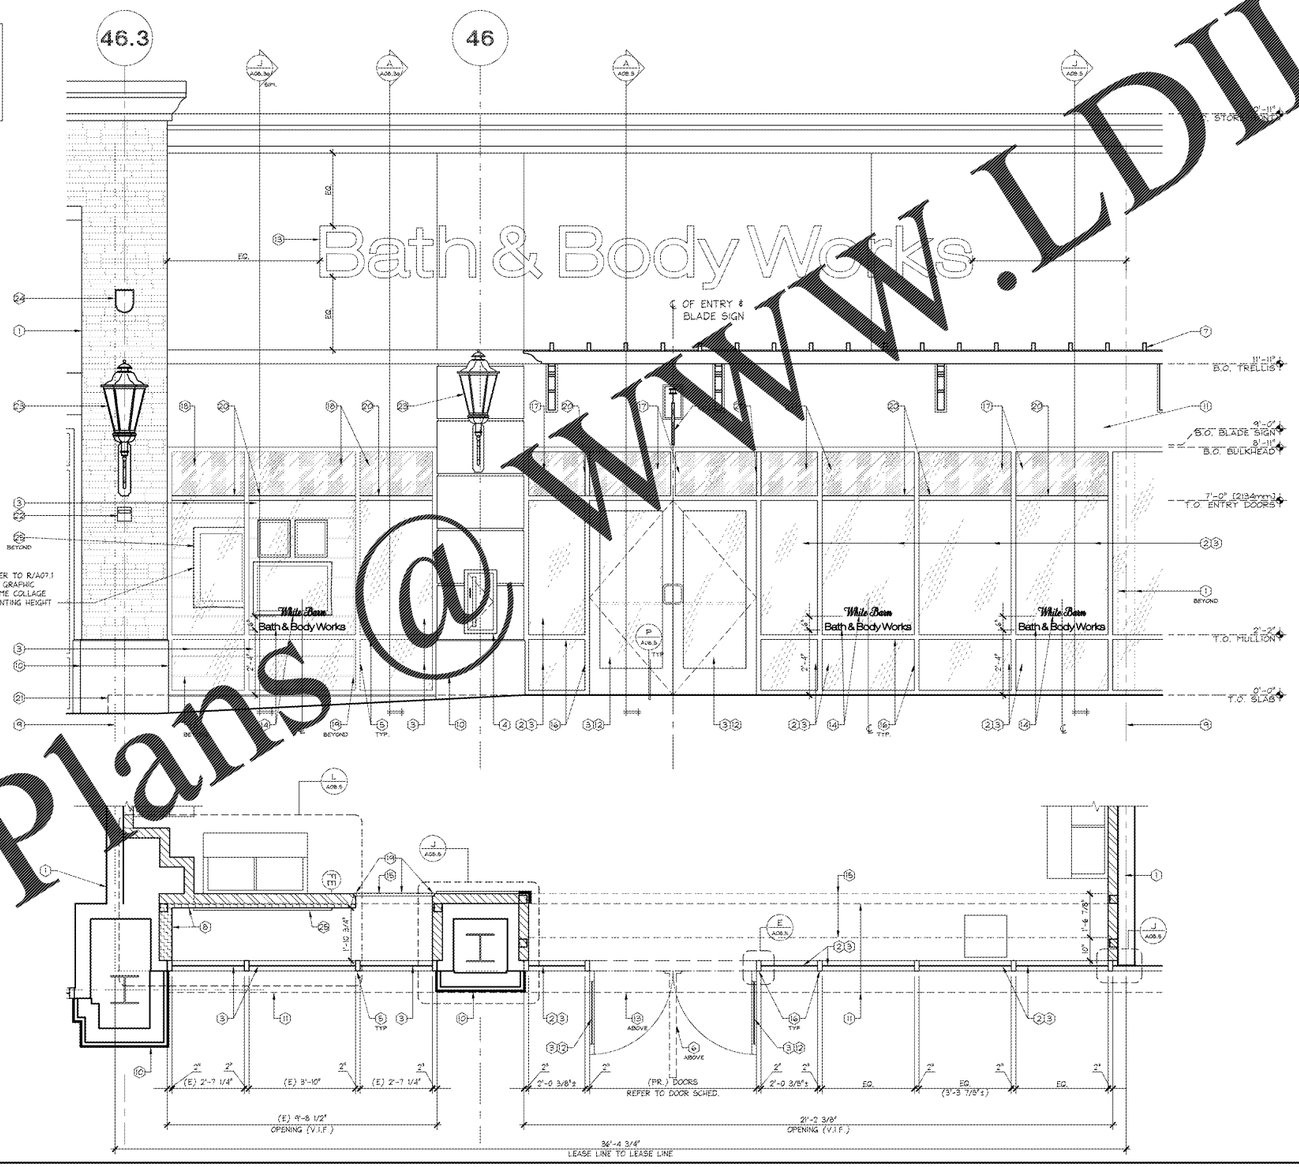

STOREFRONT SIGNAGE TO BE SUBMITTED UNDER SEPARATE COVER

NOTE: G.C. TO PROVIDE FIRE-RETARDANT TREATED WOOD BLOCKING & BACKING AS REQUIRED FOR ATTACHMENT OF SIGNAGE.

NOTE: ALL VERTICAL DIMENSIONS ARE FROM TOP OF FLOOR SLAB U.N.O.

SEE M/A08.1 FOR GINGHAM GRAPHIC FILM LAYOUT

STOREFRONT PLAN & ELEVATION — 1/2" = 1'-0" — 42E-A061-A02-ELEV — A 05.01.17

Order Plans @ WWW.LDILine.com

Lbrands
STORE DESIGN & CONSTRUCTION
Three Limited Parkway · Columbus, Ohio 43230
Telephone: 614.415.7000 · Fax: 614.415.7349
CR architecture + design
600 Vine Street · Suite 2210 · Cincinnati, Ohio 45202 · P 513.721.8686 F 800.469.4646

COPYRIGHT NOTICE
THESE PLANS AND SPECIFICATIONS ARE, AND SHALL REMAIN THE PROPERTY OF LDRAC INC. WHETHER THE PROJECT FOR WHICH THEY WERE MADE IS EXECUTED OR NOT. THE USE OF THESE PLANS AND SPECIFICATIONS FOR ANY PROJECT OTHER THAN THE PROJECT FOR WHICH THEY WERE PREPARED, AND ANY REPRODUCTION OF THESE PLANS AND SPECIFICATIONS WITHOUT THE WRITTEN PERMISSION OF LDRAC INC. IS PROHIBITED AND WILL BE SUBJECT TO LEGAL ACTION. VISUAL CONTACT WITH THESE PLANS AND SPECIFICATIONS SHALL CONSTITUTE PRIMA FACIE EVIDENCE OF ACCEPTANCE OF THESE RESTRICTIONS.
CONSULTANTS
ARCHITECT: CR ARCHITECTURE + DESIGN 600 VINE STREET, SUITE 2210 CINCINNATI, OHIO 45202 513.721.8686
ENGINEERS, AS THEIR SUBMITTALS INDICATE, DESIGN ALL STRUCTURAL, MECHANICAL, ELECTRICAL, PLUMBING, FIRE PROTECTION, AND TECHNOLOGY SYSTEMS, AND PREPARE CONSTRUCTION DOCUMENTS FOR THOSE SYSTEMS, AND REVIEW SHOP DRAWINGS FOR COMPLIANCE WITH THE CONSTRUCTION DOCUMENTS.
THE CONTRACTOR IS RESPONSIBLE FOR CONSTRUCTION MEANS, METHODS, TECHNIQUES, SEQUENCES AND PROCEDURES, AND FOR COORDINATION OF THE WORK OF ALL SUBTRADES. THE CONTRACTOR SHALL REVIEW, APPROVE AND STAMP SHOP DRAWINGS BEFORE SUBMITTING THEM TO THE ARCHITECT FOR REVIEW. THE CONTRACTOR SHALL PERFORM ALL WORK IN ACCORDANCE WITH APPLICABLE CODES AND REGULATIONS.

PROJECT INFORMATION:
104.01.2445.01
BATH & BODY WORKS
CHARLOTTE PREMIUM OUTLETS
5404 NEW FASHION WAY
SPACE NO. 240
CHARLOTTE, NC 28278
SCOPE: NEW | PACKAGE: SIS PKG. 2
DESIGN TYPE: BBW ES/WBC 2016 | GENERATION: 181Sc.03
LSD&C PROJECT #: 00107078 | A/E PROJECT #: 51851.2

REVISIONS:
05/09/17 SPL — 04.14

ELITE CONSTRUCTION GROUP
LAKE JACKSON, TX
PHONE: 979.285.9712
NOTE: THESE PRINTS HAVE BEEN REDUCED BY 50 PERCENT. SCALE WILL BE 50 PERCENT OF WHAT IS NOTED ON PLANS

DATE ISSUED: 03/13/18
DESIGNED BY: SO
DRAWN BY: AKR
CHECKED BY: JMH

STOREFRONT PLAN & ELEVATION

DRAWING NUMBER:
A08.1