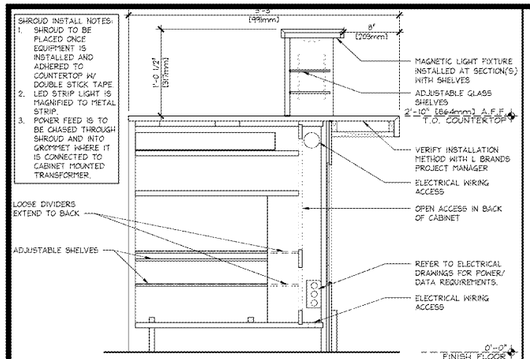

SECTION @ CASHWRAP — 1 1/2" = 1'-0" — 42D-A114-S00-DETL — S — 08.07.17

NOT USED — 3" = 1'-0" — 42D-A114-M00-DETL — M — 10.10.17

NOT USED — 1 1/2" = 1'-0" — 42S-A114-H00-SECT — H — 10.20.17

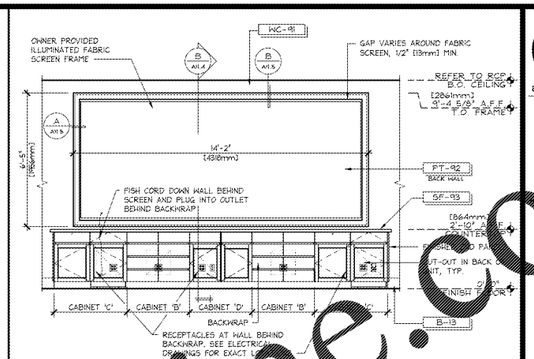

ELEV. @ LARGE SCREEN (BWLB-16.4-V##) AND BACKWRAP (WBBW-16.4-V##-LB) — 3/8" = 1'-0" — 42E-A114-D03-ELEV — D — 09.26.17

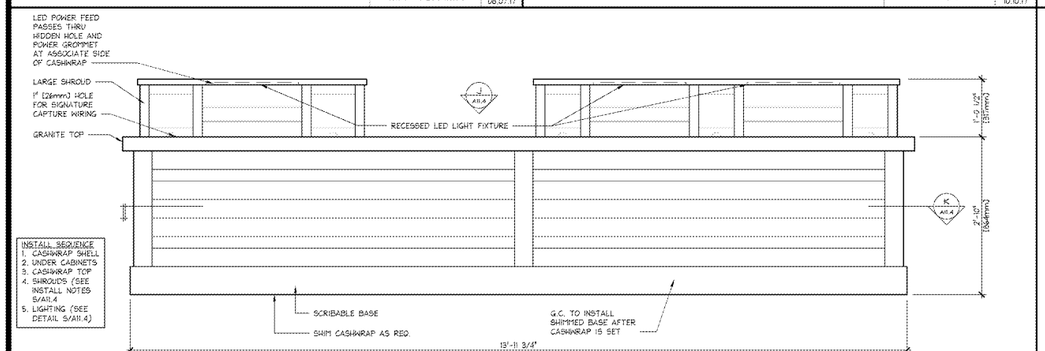

FRONT ELEVATION @ 5-REGISTER CASHWRAP (WBCW5R-V##-LB & WBCW5R-I-V##-LB) — 1" = 1'-0" — 42E-A114-L02-ELEV — L — 08.07.17

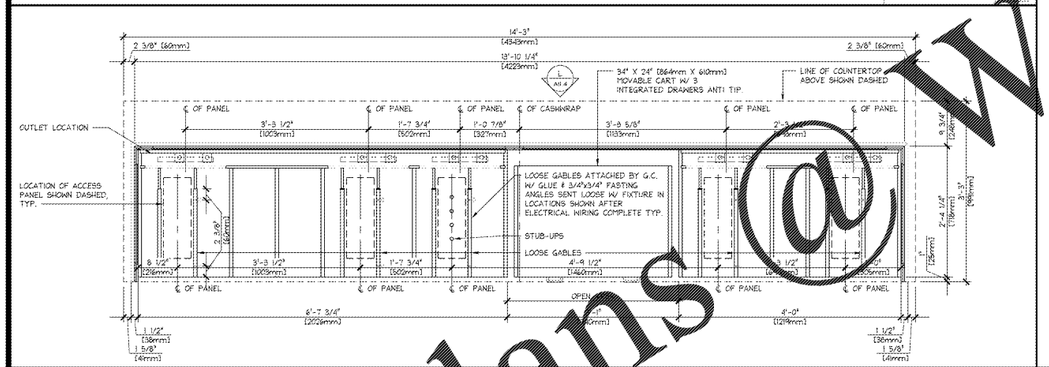

PLAN SECTION @ 5-REGISTER CASHWRAP (WBCW5R-V##-LB & WBCW5R-I-V##-LB) — 1" = 1'-0" — 42S-A114-K02-SECT — K — 08.07.17

NOT USED — 1 1/2" = 1'-0" — 42S-A113-F00-SECT — F — 10.29.17

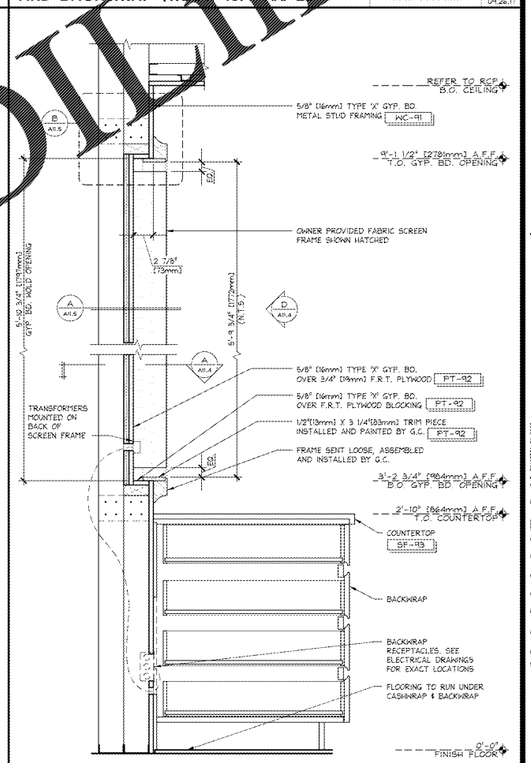

SECTION @ FABRIC SCREEN — 1 1/2" = 1'-0" — 42S-A114-S02-SECT — B — 09.26.17

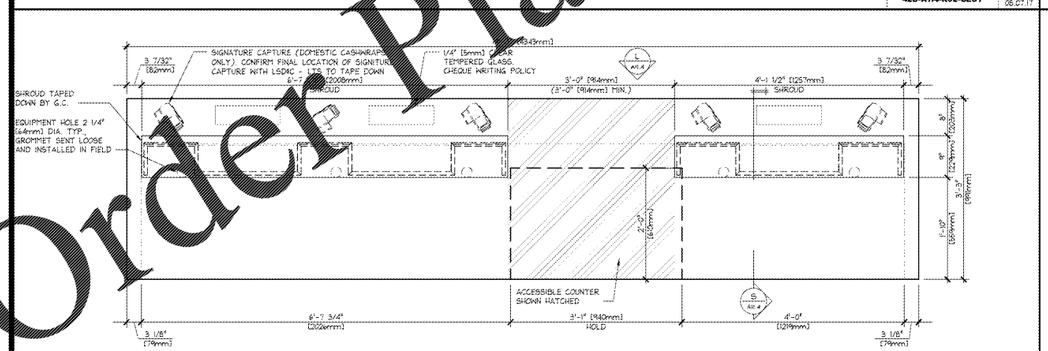

PLAN @ 5-REGISTER CASHWRAP (WBCW5R-V##-LB & WBCW5R-I-V##-LB) — 1" = 1'-0" — 42P-A114-J02-PLAN — J — 07.05.17

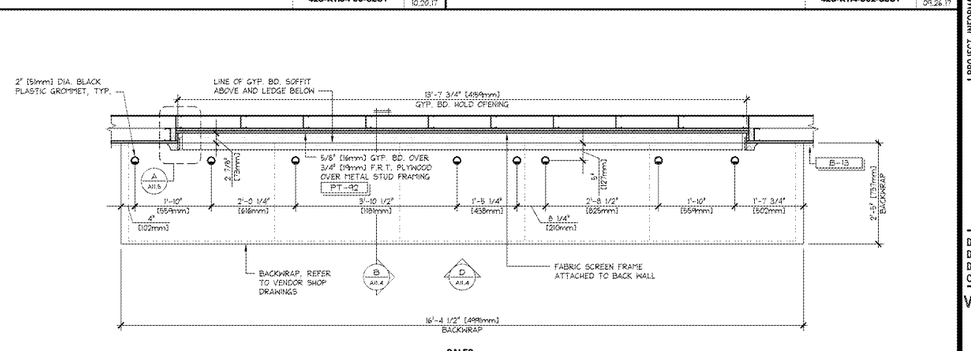

ENLARGED PLAN @ LARGE FABRIC SCREEN (WBVWF-170-V##-GLD) AND BACKWRAP (WBBW-16.4-V##-LB) — 3/4" = 1'-0" — 42D-A114-A04-DETL — A — 09.26.17

SALES

Order Plans @ WWW.LDLine.com

CR architecture + design
600 Vine Street, Suite 2210
Cincinnati, OH 45202
P 513.721.6565 F 800.483.4548

Lbrands
STORE DESIGN & CONSTRUCTION
Three Limited Parkway · Columbus, Ohio 43230
Telephone: 614.415.7000 · Fax: 614.415.7349

THESE DRAWINGS AND SPECIFICATIONS, AS INSTRUMENTS OF SERVICE, ARE AND SHALL REMAIN THE PROPERTY OF L BRANDS, INC. AND THE ARCHITECT AND THE CONSULTANTS NAMED HEREIN, AND ARE NOT TO BE USED IN WHOLE OR IN PART FOR ANY PROJECT OTHER THAN THE PROJECT FOR WHICH THEY WERE PREPARED WITHOUT THE EXPRESS WRITTEN PERMISSION OF L BRANDS, INC. AND THE ARCHITECT AND THE CONSULTANTS NAMED HEREIN. ALL COMMON LAW, STATUTORY AND OTHER RESERVED RIGHTS, INCLUDING COPYRIGHT, ARE HEREBY RESERVED. ALL DRAWINGS AND SPECIFICATIONS ARE COPYRIGHTED WORKS OF L BRANDS, INC. AND THE ARCHITECT AND THE CONSULTANTS NAMED HEREIN. © 2016 L BRANDS, INC. (2017)

PROJECT INFORMATION:

104.01.2445.01

BATH & BODY WORKS
CHARLOTTE PREMIUM OUTLETS
5404 NEW FASHION WAY
SPACE NO. 240
CHARLOTTE, NC 28278

SCOPE: NEW | PACKAGE: SJE PKG 2
DESIGN TYPE: BBW ES/WBC 2016 | GENERATION: 181Su.03
LSDAC PROJECT #: 00107078 | A/E PROJECT #: 5185.1.2

REVISIONS:

NO.	DESCRIPTION	DATE
1	ADDENDUM #1	03/20/18

ELITE CONSTRUCTION GROUP
LAKE JACKSON, TX
PHONE: 979-285-0712
NOTE: THESE PRINTS HAVE BEEN REDUCED TO 50 PERCENT SCALE WILL BE 50 PERCENT OF WHAT IS NOTED ON PLANS

DATE ISSUED: 03/13/18
DESIGNED BY: SO
DRAWN BY: KP
CHECKED BY: JMH

WBC CASHWRAP & BACKWRAP DETAILS

DRAWING NUMBER:
A11.4