NOT USED

6" = 1'-0" | 42D-A123-S00-DETL | S | 08.01.17

VCT FLOOR W/ VINYL BASE

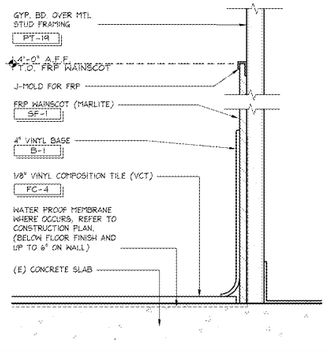

6" = 1'-0" | 42D-A121-M00-DETL | M | 08.06.17

WALLCOVERING WALL SECTION

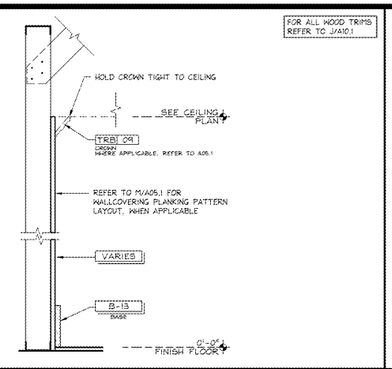

1 1/2" = 1'-0" | 42D-A121-H00-DETL | H | 05.31.17

NON-RATED PARTITION

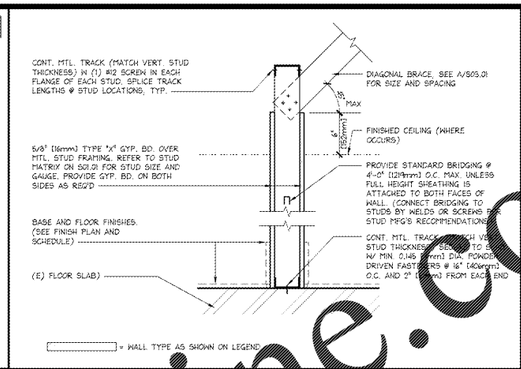

1 1/2" = 1'-0" | 42S-A121-D00-SECT | D | 07.27.09

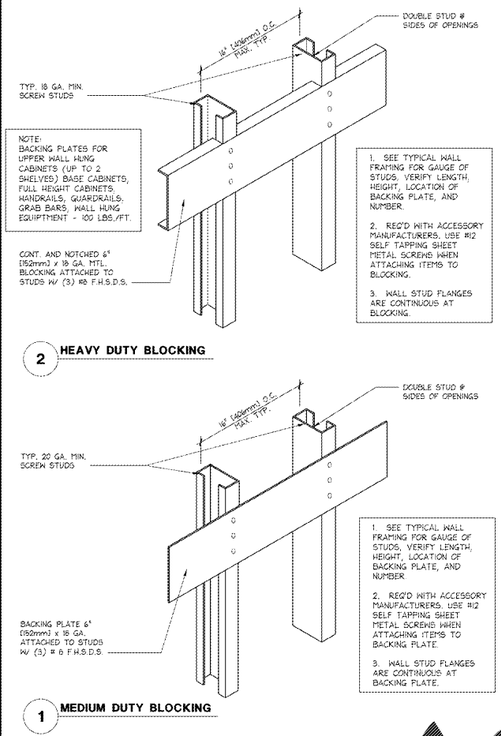

2 **HEAVY DUTY BLOCKING**

1 **MEDIUM DUTY BLOCKING**

IN-WALL BLOCKING DETAIL

1 1/2" = 1'-0" | 42D-A121-P00-DETL | P | 01.27.12

NOT USED

1 1/2" = 1'-0" | 42D-A121-L00-DETL | L | 08.01.17

SHIPLAP PLANKING WALL SECTION

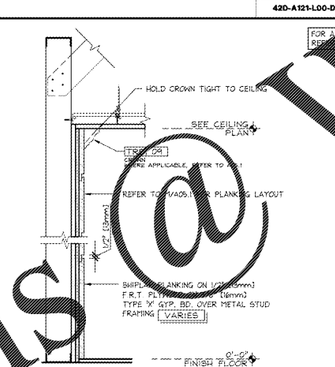

1 1/2" = 1'-0" | 42D-A121-K00-DETL | K | 05.31.17

NOT USED

3" = 1'-0" | 42S-A121-G00-SECT | G | 07.30.09

FURRED PARTITION

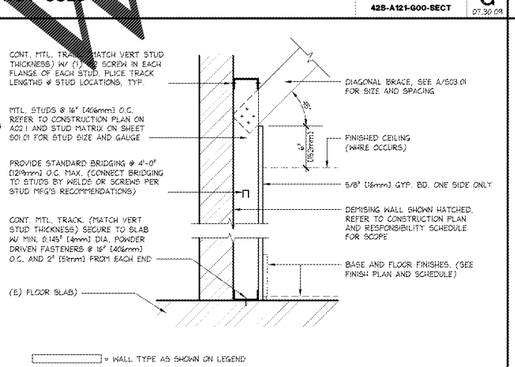

1 1/2" = 1'-0" | 42S-A121-F00-SECT | F | 07.30.09

1-HOUR RATED PARTITION

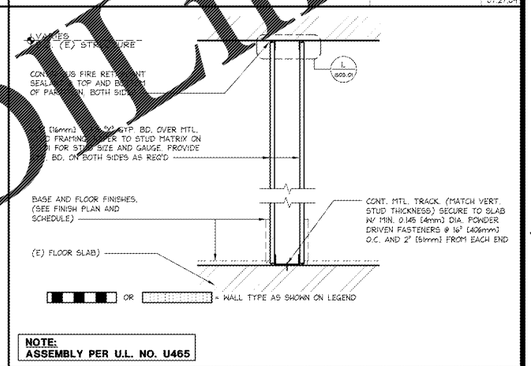

NOTE:
ASSEMBLY PER U.L. NO. U465

1 1/2" = 1'-0" | 42S-A121-C00-SECT | C | 04.27.10

NOT USED

1 1/2" = 1'-0" | 42D-A121-N00-DETL | N | 08.02.17

COLUMN ENCLOSURE FRAMING DETAIL

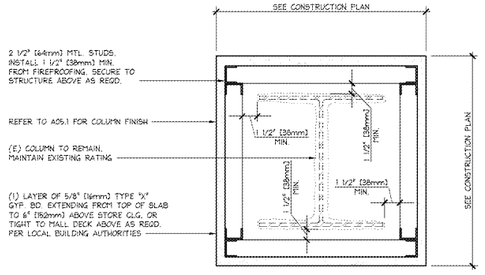

1 1/2" = 1'-0" | 42D-A121-J01-DETL | J | 08.10.09

NOT USED

1 1/2" = 1'-0" | 42S-A121-E00-SECT | E | 07.30.09

NON-RATED PARTITION (TO STRUCTURE)

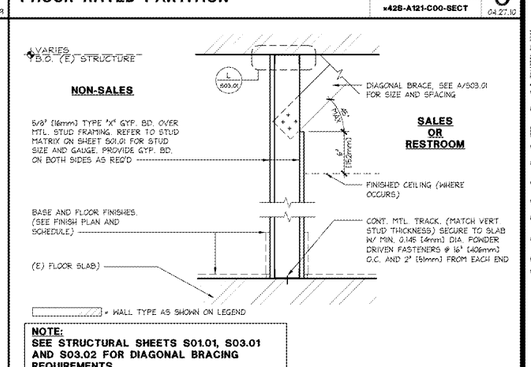

NOTE:
SEE STRUCTURAL SHEETS S01.01, S03.01 AND S03.02 FOR DIAGONAL BRACING REQUIREMENTS

1 1/2" = 1'-0" | 42S-A121-B00-SECT | B | 04.27.10

NOT USED

1 1/2" = 1'-0" | 42S-A121-A00-SECT | A | 04.27.10

Order Plans @ WWW.LDLine.com

CR architecture + design
600 Vine Street - Suite 2210
Cincinnati, OH 45202
P 513.721.6565 F 800.483.4548

Lbrands
STORE DESIGN & CONSTRUCTION
Three Limited Parkway - Columbus, Ohio 43230
Telephone: 614.415.7000 - Fax: 614.415.7349

COPYRIGHT NOTICE
THESE DRAWINGS AND SPECIFICATIONS ARE, AND SHALL REMAIN THE PROPERTY OF LDLINE AND WERE PREPARED FOR USE ON A SPECIFIC SITE. THEY ARE NOT TO BE USED BY ANY PERSON, FIRM OR CORPORATION FOR ANY PURPOSE WHATSOEVER ON ANY OTHER SITE WITHOUT THE EXPRESS WRITTEN PERMISSION OF LDLINE. ALL COMMON LAW, STATUTORY AND OTHER RESERVED RIGHTS, INCLUDING COPYRIGHT, IN THE DRAWINGS AND SPECIFICATIONS ARE RESERVED BY LDLINE. VISUAL CONTACT WITH THESE DRAWINGS AND SPECIFICATIONS SHALL CONSTITUTE PRIMA FACIE EVIDENCE OF ACCEPTANCE OF THESE RESTRICTIONS. SUBMISSION OR DISTRIBUTION OF THESE DRAWINGS AND SPECIFICATIONS TO MEETING PARTICIPANTS IN CONNECTION WITH THE PROJECT IS NOT A PUBLICATION OF THESE DRAWINGS AND SPECIFICATIONS AND IS NOT A WAIVER OF ANY RIGHTS. ANY REPRODUCTION OF THESE DRAWINGS AND SPECIFICATIONS (IN WHOLE OR IN PART) OR THE CONCEPTS CONTAINED HEREIN, WITHOUT THE PRIOR WRITTEN CONSENT OF LDLINE, IS STRICTLY PROHIBITED. VISUAL CONTACT WITH THESE DRAWINGS AND SPECIFICATIONS SHALL CONSTITUTE PRIMA FACIE EVIDENCE OF ACCEPTANCE OF THESE RESTRICTIONS.
COPYRIGHT ©2017 LDLINE

104.01.2445.01

SITE PKG 2
181St.03
518512

BATH & BODY WORKS
CHARLOTTE PREMIUM OUTLETS
5404 NEW FASHION WAY
SPACE NO. 240
CHARLOTTE, NC 28278

NEW | PACKAGE:
BBW ES/WBP 2016 | GENERATION:
0010708 | A/E PROJECT #:

PROJECT INFORMATION:

REVISIONS:

07/20/2017 - JPV	04/30

ELITE CONSTRUCTION GROUP
LAKE JACKSON, TX
PHONE: 979.285.0712
NOTE: THESE PRINTS HAVE BEEN REDUCED BY 50 PERCENT. SCALE WILL BE 50 PERCENT OR WHAT IS NOTED ON PLANS

DATE ISSUED:	03/13/18
DESIGNED BY:	SO
DRAWN BY:	KP
CHECKED BY:	JMH

SCOPE:
DESIGN TYPE:
LSD&C PROJECT #:

PARTITION DETAILS

DRAWING NUMBER:
A12.1