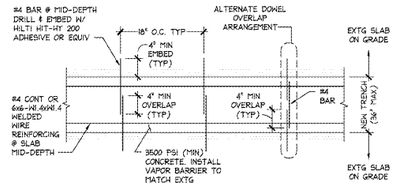

NEW TRENCH IN EXISTING CONCRETE SLAB — 1"=1'-0" — R — 11.11.16

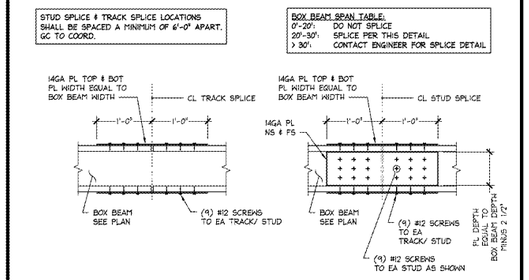

TYPICAL BOX BEAM TRACK SPLICE DETAIL

TYPICAL BOX BEAM STUD SPLICE DETAIL

BOXED MEMBER SPLICE DETAILS IF REQUIRED — 1"=1'-0" — 00DS03M01DETL — M

NOT USED — -- — H

NOT USED — -- — D

NOT USED — -- — R

NOT USED — -- — L

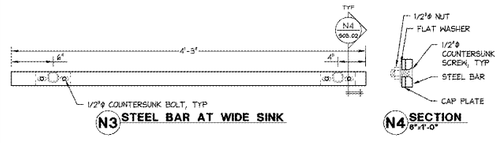

N3 STEEL BAR AT WIDE SINK

N4 SECTION 6"=1'-0"

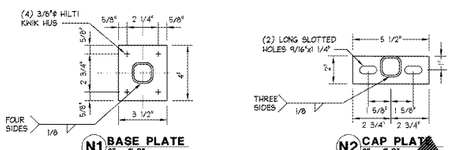

N1 BASE PLATE 3" = 1'-0"

N2 CAP PLATE 3" = 1'-0"

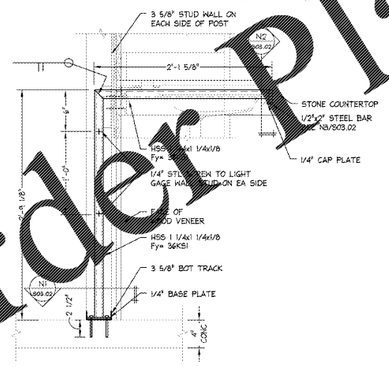

N SECTION

COORDINATE SINK TYPE W/ARCH. & PLUMBING

SEE ARCH A113 FOR LOCATION

WIDE DEMO SINK AT WBC PASS THRU - SUPPORT DETAIL — 1 1/2"=1'-0" — N — 10.27.17

NOT USED — -- — K

NOT USED — -- — J

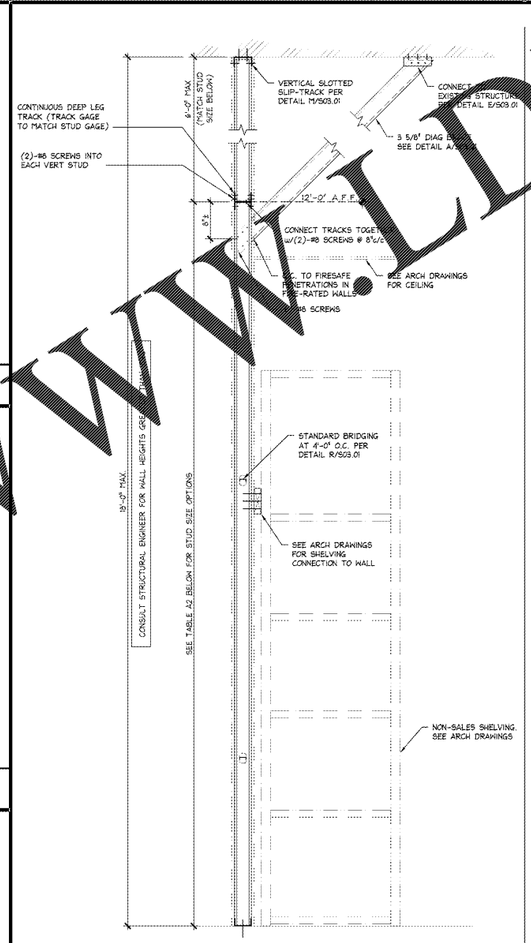

TABLE A2
STUD SIZE MATRIX FOR PARTITIONS THAT LATERALLY SUPPORT FLOOR MOUNTED STOCKROOM SHELVING

SEISMIC DESIGN CATEGORY C

STUD DESIGNATION	STUD DEPTH	FLANGE WIDTH	STUD GAUGE	STUD SPACING	MAXIMUM WALL HEIGHT TO DOUBLE TRACK
NON-STRUCT	3 5/8"	1 1/4"	20 OR 20EQ	16"	12'-0"

NOTES:
REFER TO NOTES ON N/S01.01

FULL HEIGHT STUD WITH DIAGONAL BRACING

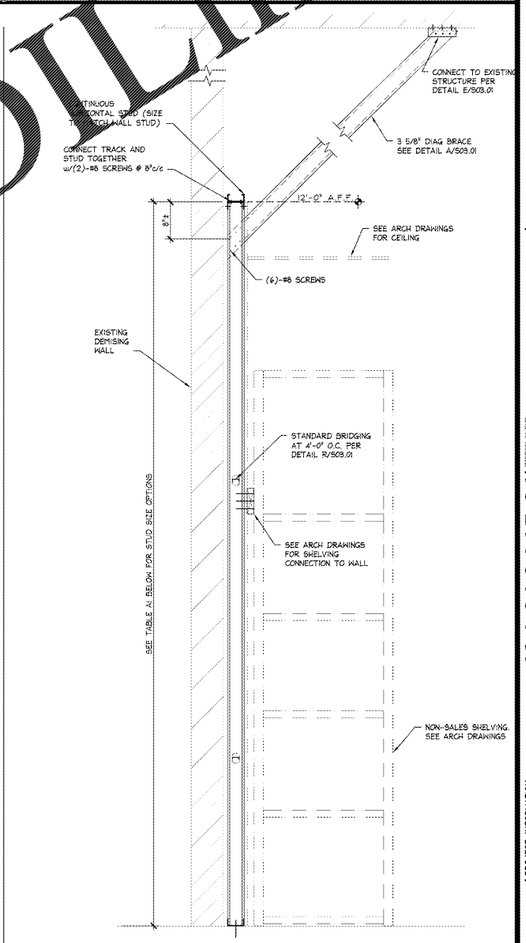

TABLE A1
STUD SIZE MATRIX FOR PARTITIONS THAT LATERALLY SUPPORT FLOOR MOUNTED STOCKROOM SHELVING

SEISMIC DESIGN CATEGORY C

STUD DESIGNATION	STUD DEPTH	FLANGE WIDTH	STUD GAUGE	STUD SPACING	MAXIMUM WALL HEIGHT
NON-STRUCT	3 5/8"	1 1/4"	20 OR 20EQ	16"	12'-0"

NOTES:
REFER TO NOTES ON N/S01.01

PARTIAL HEIGHT STUD WITH DIAGONAL BRACING

WALL SECTIONS - NON-SALES SHELVING - NON-STRUCT STUDS SDC A, B & C — 1" = 1'-0" — 05DS032A01BRACR1 — A — 07.01.16

TBA
Thorson•Baker + Associates
CONSULTING ENGINEERS
1030 West Streetsboro Road (330) 650-6630 Ph
Richfield, Ohio 44286 (330) 659-6675 Fax

Lbrands
STORE DESIGN & CONSTRUCTION
Three Limited Parkway · Columbus, Ohio 43230
Telephone: 614.415.7000 · Fax: 614.415.7349

THESE PLANS AND SPECIFICATIONS, AND COMPONENTS THEREOF, AS PREPARED BY THORSON•BAKER + ASSOCIATES, ARE AND SHALL REMAIN THE PROPERTY OF THORSON•BAKER + ASSOCIATES. THEY ARE NOT TO BE USED IN WHOLE OR IN PART FOR ANY PROJECT OTHER THAN THE ONE FOR WHICH THEY WERE PREPARED AND DEVELOPED, UNLESS THORSON•BAKER + ASSOCIATES HAS GIVEN ITS WRITTEN CONSENT TO SUCH USE. ALL COMMON LAW, STATUTORY AND OTHER RESERVED RIGHTS, INCLUDING COPYRIGHT, IN THE PLANS AND SPECIFICATIONS, AND COMPONENTS THEREOF, AS PREPARED BY THORSON•BAKER + ASSOCIATES, ARE EXPRESSLY RESERVED BY THORSON•BAKER + ASSOCIATES. © 2016 THORSON•BAKER + ASSOCIATES

104.01.2445.01

SIS PKG 2
1815a.03
518512

PROJECT INFORMATION:

BATH & BODY WORKS
CHARLOTTE PREMIUM OUTLETS
5404 NEW FASHION WAY
SPACE NO. 240
CHARLOTTE, NC 28278

SCOPE: NEW | PACKAGE:
DESIGN TYPE: BBW ES/WBC 2016 | GENERATION:
LSD&C PROJECT #: 00107578 | A/E PROJECT #:

REVISIONS:

REQUIRED BY:	DATE

ELITE CONSTRUCTION GROUP
LAKE JACKSON, TX
PHONE: 979-285-6712
NOTE: THESE PRINTS HAVE BEEN REDUCED BY 50 PERCENT. SCALE WILL BE 50 PERCENT OF WHAT IS NOTED ON PLANS

DATE ISSUED: 03/13/18
DESIGNED BY: TBA
DRAWN BY: TBA
CHECKED BY: NES

STRUCTURAL CONSTRUCTION DETAILS

DRAWING NUMBER:
S03.02

Order Plans @ WWW.LDLine.com