1. CONNECT (N) 4" SANITARY SEWER BELOW SLAB TO (E) SANITARY SEWER LINE. (FIELD VERIFY EXACT SIZE AND LOCATION – MIN. 4").
2. CONNECT (N) 1" COLD WATER TO (E) COLD WATER LINE. (FIELD VERIFY EXACT SIZE AND LOCATION – MIN. 1").
3. P.O.C. OF (N) VENT TO (E) VENT LINE. (FIELD VERIFY EXACT SIZE AND LOCATION – MIN. 2-1/2").
4. 1" CONDENSATE DRAIN ON ROOF TO DISCHARGE TO SPLASH BLOCK. REFER TO DETAIL J ON SHEET P03.01.
5. PLUMBING CONTRACTOR TO PROVIDE WATER METER – 'HERSEY MODEL NO. ¾" MVR' AT MINIMUM OF 21 GPM. VERIFY LOCATION. MOUNT 48" ABOVE FINISHED FLOOR. MAKE NECESSARY CONNECTIONS AS REQUIRED. METER TO READ IN GALLONS.
6. ~~ROUTE TO APPROVED GAS METER LOCATION WITH REGULATOR, TOTAL GAS LOAD = xxx CFH AND A TOTAL DEVELOPED LENGTH = xxx FEET. FIELD VERIFY EXACT LOCATION OF METER AND GAS COMPANY REQUIREMENTS.~~
7. ~~PROVIDE NEW VENT THROUGH ROOF, PER DETAIL D ON SHEET P03.01.~~
8. ~~1" CONDENSATE DRAIN FROM EQUIPMENT TO DISCHARGE AT MOP SINK. REFER TO DETAILS J & K ON SHEET P03.01.~~
9. NO PIPING SHALL BE ROUTED OVER ELECTRICAL GEAR. ANY EXISTING PIPING LESS THAN 6'-0" ABOVE SHALL BE RELOCATED. ANY PIPING ABOVE 6'-0" SHALL BE PROVIDED WITH A DRIP PAN.

SUPPORT PLUMBING / FIRE SPRINKLER SYSTEMS PER APPROPRIATE SEISMIC DESIGN CATEGORY (C, D, E, F) WITH SEISMIC RESTRAINTS IN ACCORDANCE WITH THE LOCAL BUILDING CODE AND AHJ.

SPRINKLER HEADS SHOWN FOR REFERENCE, STYLE, FINISH. SUGGESTED LOCATION AND QUANTITY ONLY. FILED UNDER SEPARATE PERMIT.

GC SHALL PROVIDE COVERS ON ALL FLOOR DRAINS DURING CONSTRUCTION TO PREVENT DEBRIS IN PIPES.

GC TO PROVIDE WRITTEN REPORT TO LSD&C PM ON CONDITION OF EXISTING SEWER TIE-IN'S REGARDING SLOPE AND FLOW.
- SCOPE GAIN CAMERA PRIOR TO CONSTRUCTION
- DO NOT INSTALL FIXTURES WITHOUT LSD&C PM'S AUTHORIZATION IF SPECS ARE NOT MET.

PLUMBING AND FIRE SPRINKLER HEAD PLAN KEYNOTES — NTS — D — 11/11/11

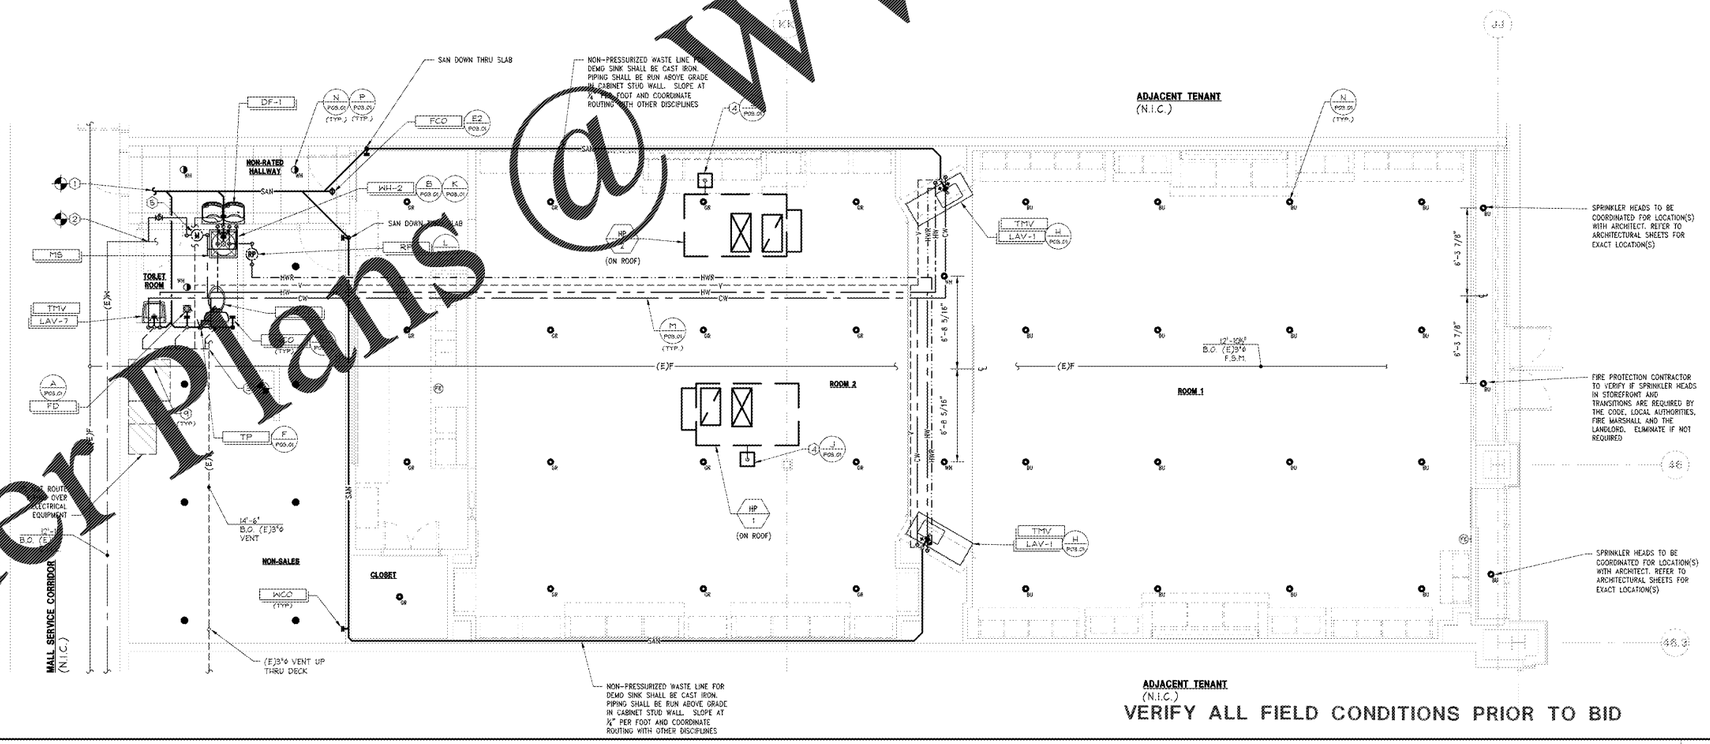

ADJACENT TENANT (N.I.C.)

VERIFY ALL FIELD CONDITIONS PRIOR TO BID

PLUMBING AND FIRE SPRINKLER HEAD PLAN — 1/4" = 1'-0" — A — 09/30/17

Thorson•Baker + Associates
CONSULTING ENGINEERS
3030 West Streetsboro Road
Richfield, Ohio 44286
(330) 659-6688 Ph.
(330) 659-6673 Fax

Lbrands
STORE DESIGN & CONSTRUCTION
Three Limited Parkway · Columbus, Ohio 43230
Telephone: 614.415.7000 · Fax: 614.415.7349

PROPRIETARY NOTICE
THESE DRAWINGS AND SPECIFICATIONS ARE THE PROPERTY AND COPYRIGHTED WORK OF LIMITED BRANDS, INC. AND ITS AFFILIATES (COLLECTIVELY, "LB"). ALL RIGHTS RESERVED. USE, DISCLOSURE, REPRODUCTION OR PUBLICATION WITHOUT LB'S PRIOR WRITTEN CONSENT IS STRICTLY PROHIBITED. THESE DRAWINGS AND SPECIFICATIONS MAY NOT BE USED BY ANY PERSON OR ENTITY FOR ANY PROJECT OTHER THAN AN LB PROJECT WITHOUT LB'S PRIOR WRITTEN CONSENT. ANY UNAUTHORIZED USE SHALL BE AT THE SOLE RISK OF THE USER, WHICH SHALL INDEMNIFY AND HOLD HARMLESS LB FROM AND AGAINST ANY AND ALL LOSS, DAMAGE, LIABILITY AND EXPENSE ARISING FROM ANY SUCH UNAUTHORIZED USE.

104.01.2445.01

PROJECT INFORMATION:
BATH & BODY WORKS
CHARLOTTE PREMIUM OUTLETS
5404 NEW FASHION WAY
SPACE NO. 240
CHARLOTTE, NC 28278

SCOPE: NEW | PACKAGE: SIE PKG 2
DESIGN TYPE: BBW ES/WBC 2016 | GENERATION: 1815a.03
LSD&C PROJECT #: 90107078 | A/E PROJECT #: 516512

REVISIONS:

ELITE CONSTRUCTION GROUP
LAKE JACKSON, TX
PHONE: 979.285.0712
NOTE: THESE PRINTS HAVE BEEN REDUCED BY 50 PERCENT. SCALE WILL BE 50 PERCENT OR WHAT IS NOTED ON PLANS

DATE ISSUED: 03/13/18
DESIGNED BY: MAR
DRAWN BY: TBA
CHECKED BY: NJK

PLUMBING AND FIRE SPRINKLER HEAD PLAN

DRAWING NUMBER: P02.01

Order Plans @ WWW.LDILINC.COM