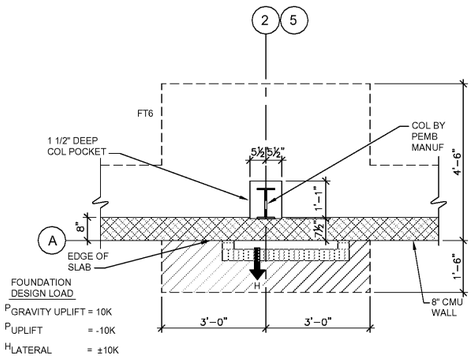

10 S3 TYP FOOTING ALONG FRONT WALL

1/2" = 1'-0"

SHADED AREA INDICATES PORTION OF COLUMN FOOTING THAT SHALL BE HELD DOWN 0'-8" FROM FINISHED FLOOR (REF DETAIL 2/S3)

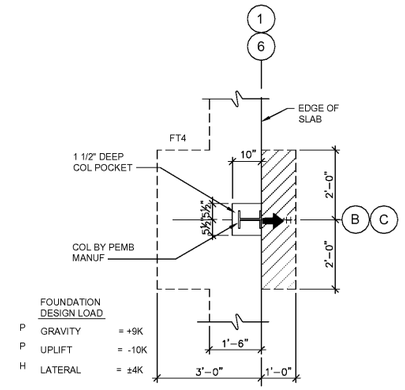

7 S3 TYP FOOTING ALONG SIDE WALL

1/2" = 1'-0"

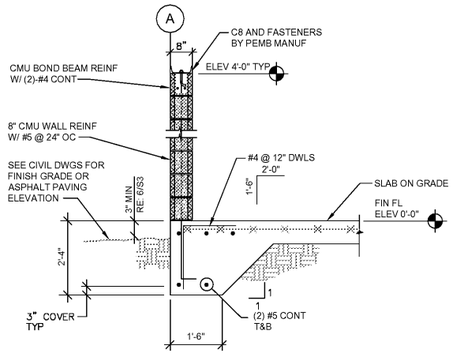

4 S3 TURNDOWN SLAB AT EXTERIOR WALL

1/2" = 1'-0"

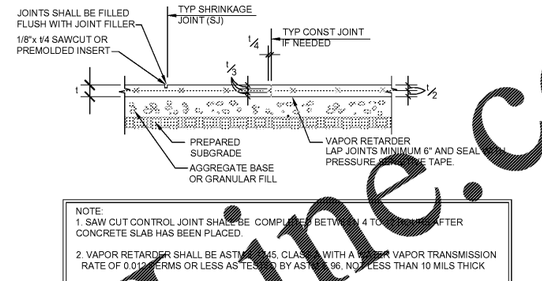

NOTE:
1. SAW CUT CONTROL JOINT SHALL BE COMPLETED BETWEEN 4 TO 12 HOURS AFTER CONCRETE SLAB HAS BEEN PLACED.

2. VAPOR RETARDER SHALL BE ASTM E1745, CLASS A WITH A MAXIMUM VAPOR TRANSMISSION RATE OF 0.012 PERMS OR LESS AS TESTED BY ASTM E96, NOT LESS THAN 10 MILS THICK

1 S3 TYP SLAB ON GRADE

1/2" = 1'-0"

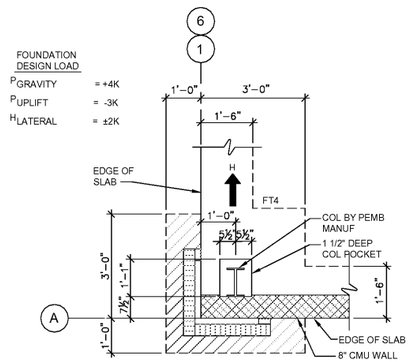

11 S3 TYP FOOTING AT FRONT CORNERS

1/2" = 1'-0"

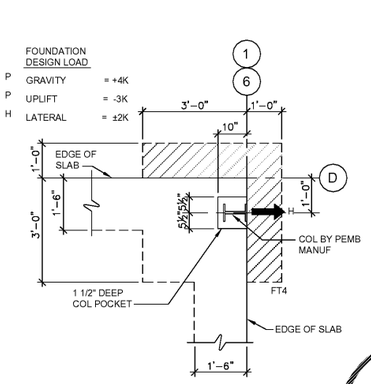

8 S3 TYP FOOTING AT REAR CORNERS

1/2" = 1'-0"

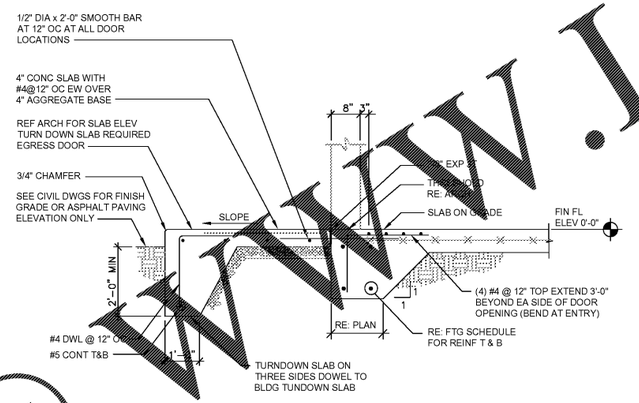

5 S3 SECTION AT ENTRANCE AND EXITS WITH SIDEWALK

1/2" = 1'-0"

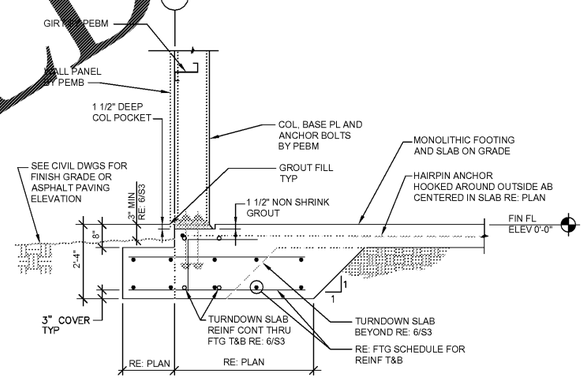

NOTE
WWF IN SLAB ON GRADE
NOT SHOWN FOR CLARITY

2 S3 EXTERIOR FTG AT PEMB COLUMN

1/2" = 1'-0"

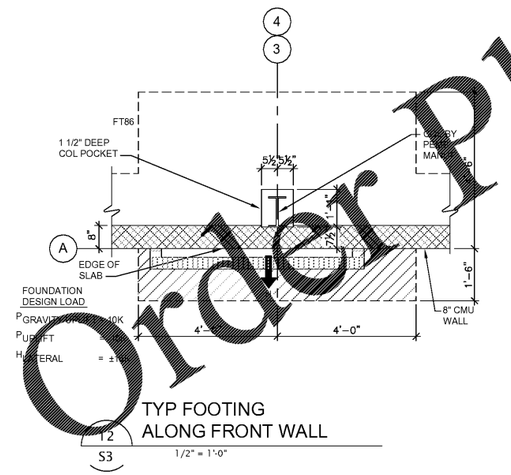

12 S3 TYP FOOTING ALONG FRONT WALL

1/2" = 1'-0"

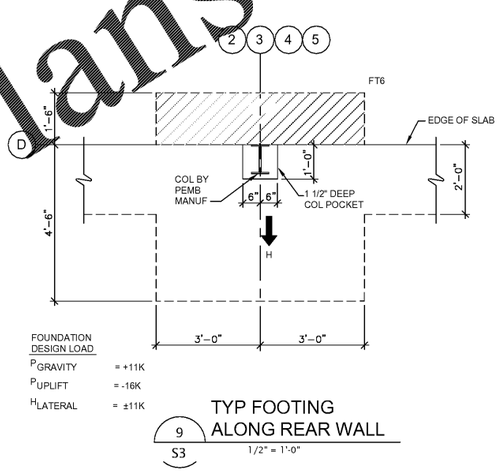

9 S3 TYP FOOTING ALONG REAR WALL

1/2" = 1'-0"

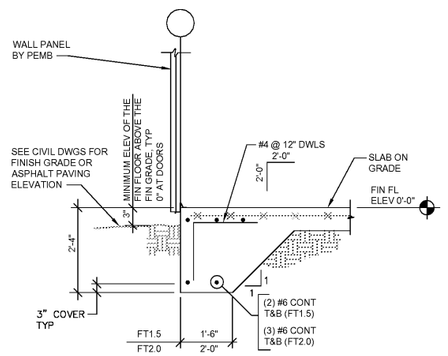

6 S3 TURNDOWN SLAB AT EXTERIOR WALL

1/2" = 1'-0"

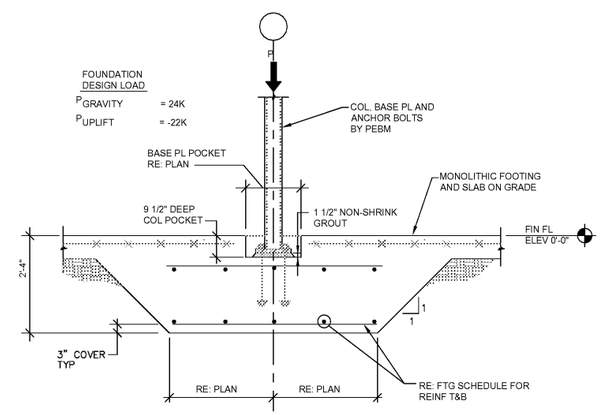

3 S3 INTERIOR FTG AT PEMB COLUMN

1/2" = 1'-0"

Order Plans @ WWW.LDline.com

Florida Business License: AA26001620

NORR

CONSULTANT:

SEAL:

THIS DRAWING SHALL NOT BE USED FOR CONSTRUCTION PURPOSES UNTIL THE SEAL AND SIGNATURE OF THE RESPONSIBLE REGISTRANT APPEARS ON THE DRAWING, AND PROPER PERMIT FORMS AND RELATED FEES ARE TRANSMITTED BY THE OWNER, OWNER'S AGENT OR CONTRACTOR TO THE AUTHORITY HAVING JURISDICTION.

DATE	ISSUED FOR	REV
01/17/2018	PEMB COORDINATION	
01/17/2018	PERMIT SUBMITTAL	

Project Manager B.COLBURN	**Drawn** D. GRIFFIN
Project Leader B.COLBURN	**Checked**
Date 11/20/2017	**Dept Mgr Approval** C MAEDA

Client
Palmetto - Spring Hill Forest Rd., LLC.
P.O. BOX 1615
THOMASVILLE, GA 31792
Office: (229) 226-1177
Contact: Jeff Lazenby

Project
DOLLAR GENERAL
US 19 & Pine Forest Dr.
Spring Hill (Hernando County), FL

Drawing Title
FOUNDATION SECTIONS AND DETAILS

DO NOT SCALE DRAWING

Project No.	Drawing No.
JCDT17.0325.00	S3