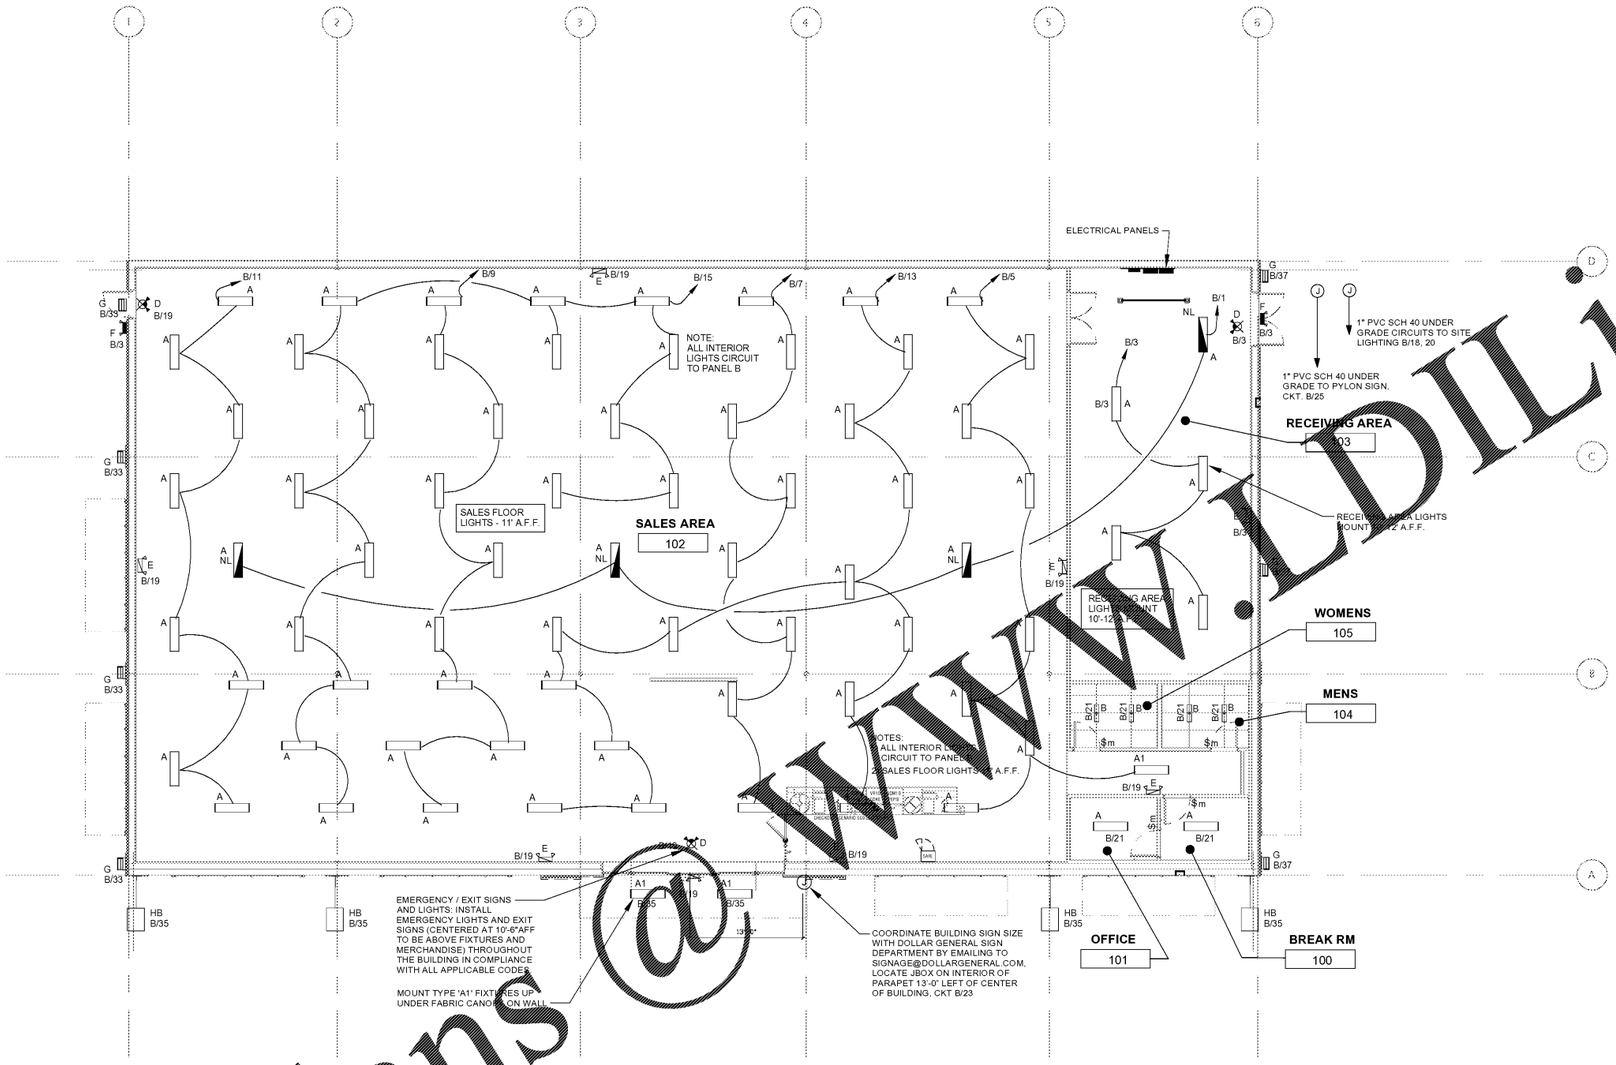

1 LIGHTING PLAN

Scale: 1/8" = 1'-0"

REQUIRED NATIONAL ACCOUNT VENDORS				
LEDS (LIGHTING AND ELECTRICAL DESIGN SERVICES)	MICHAEL STRINGER	920-8[illegible] or 920-740-5010 DGorders@leds-llc.com	ETI LED LIGHTING	AR,AZ,CO,IA,IL,KS,LA,MN,MO,MS, ND,NE,NM,NV,OK,OR,SD,TX,WI
			LSG LED LIGHTING	AL,CA,CT,DE,FL,GA,IN,KY,MA,MD,ME,MI, NC,NH,NJ,OH,PA,NY,RI,SC,TN,VA,VT,WV
GRAYBAR	JEROME BANNISTER	615-743-3202 office, 615-924-2135 cell DollarGeneral@graybar.com	CABLE TRAY	

LIGHT FIXTURE DESCRIPTION						
SYMB	TYPE	MANF	PART #	DESCRIPTION	COUNT	WATTS
	A	ETI	54573161	4' LED STRIP (INC. (2) 10 FT CABLES)	74	30
		LSG	LSPRO LBAR 48 CW80 30W FR MVOLT			
	A1	ETI	54573161	4' LED STRIP SURFACE MOUNT	3	30
		LSG	LSPRO LBAR 48 CW80 30W FR MVOLT-ST			
	B	ETI	54260161	2' LED STRIP	4	15
		LSG	LSPRO LBAR 24 CW80 15W FR MVOLT-ST			
	C	EXITRONIX	VEX-U-BP-WB-WH	LED EXIT SIGN	0	3.4
	D	EXITRONIX	VLED-U-WH-EL90-R	EMERGENCY LIGHT/EXIT COMBO (2) HEADS	3	5
	E	EXITRONIX	LED-90	EMERGENCY LIGHT (2) HEADS	7	20
	F	EXITRONIX	CLED-WP	EMERGENCY EGRESS LIGHT (2) HEADS	3	20
	G	TECH LIGHT	LHSWP-1-C-4-T3-F-1-BZ	WALL PACK	7	36
	HB	TECH LIGHT	LSBT-1-C-8-T3-F-1-BZ	WALL MOUNT FIXTURE WITH 42" ARM AND MOUNTING PLATE	4	86

REFER TO DRAWING ES1 FOR POLE FIXTURES

Order Plans @ WWW.LDILine.com

Florida Business License: AA26001620

NORR

CONSULTANT:

SEAL: HENRY D MONTAGUE, PE 78172

THIS DRAWING SHALL NOT BE USED FOR CONSTRUCTION PURPOSES UNTIL THE SEAL AND SIGNATURE OF THE RESPONSIBLE REGISTRANT APPEARS ON THE DRAWING, AND PROPER PERMIT FORMS AND RELATED FEES ARE TRANSMITTED BY THE OWNER, OWNER'S AGENT OR CONTRACTOR TO THE AUTHORITY HAVING JURISDICTION.

DATE	ISSUED FOR	REV
01/17/2018	PEMB COORDINATION	
01/17/2018	PERMIT SUBMITTAL	

Project Manager B.COLBURN	Drawn G. COLLINS
Project Leader B.COLBURN	Checked M. GOOD
Date 11/20/2017	Dept Mgr Approval M. GOOD

Client

Palmetto - Spring Hill Forest Rd., LLC.

P.O. BOX 1615
THOMASVILLE, GA 31792
Office: (229) 226-1177

Contact: Jeff Lazenby

Project

DOLLAR GENERAL

US 19 & Pine Forest Dr.
Spring Hill (Hernando County), FL

Drawing Title

LIGHTING PLAN

DO NOT SCALE DRAWING

Project No.	Drawing No.
JCDT17.0325.00	E2