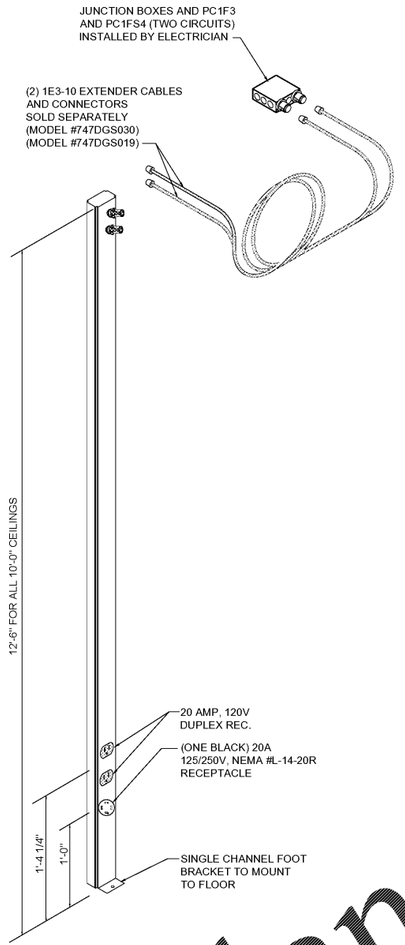

747DGS020-12BK

COOLER/FREEZER POWER POLE

Scale: N.T.S.

COOLER/FREEZER POWER POLES		
Qty.	D&P Part No.	Power Pole Description
1	747DGS030A 747DGS0	120/250 Cable kit for freezer Cable kit for 120 volt cooler
	747DGS020-12BK	120/250 volt power pole with NEMA L14-20 connection 120 volt 1 circuit power pole

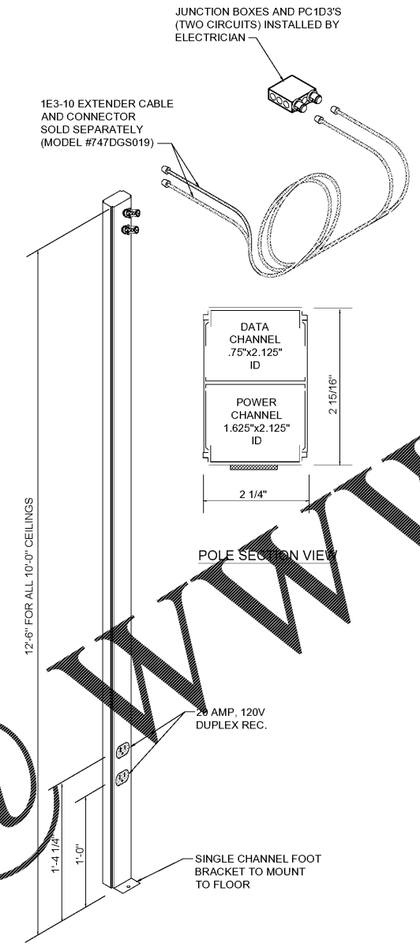

747DGS019-12'

COOLER POWER POLES

Scale: N.T.S.

COOLER/FREEZER POWER POLES		
Qty.	D&P Part No.	Power Pole Description
2	747DGS019	Cable kit for 120 volt cooler
2	747DGS019-12	120 volt 2 circuit power pole
2	747DGS030-12	120/250 volt power pole with NEMA L14-20 connection
2	747DGS030	Cable kit for 120/250 volt for freezer

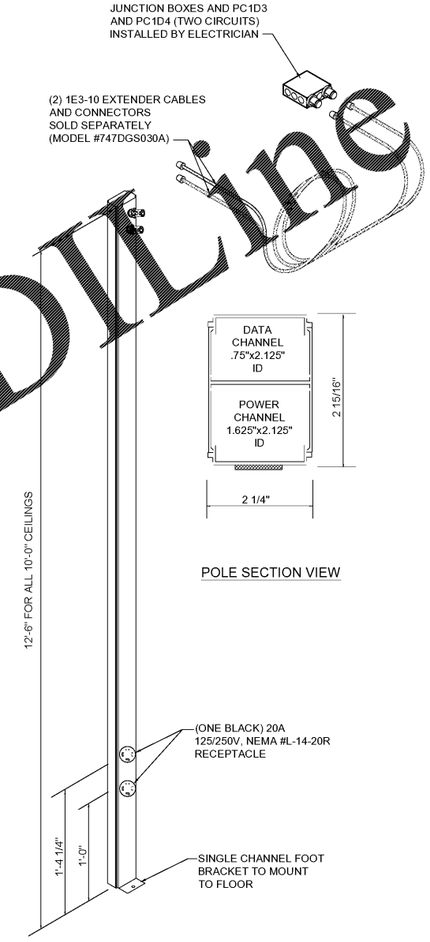

747DGS030-12'

FREEZER POWER POLES

Scale: N.T.S.

- ALL POWER POLES SHALL BE BLACK

ALL WHIPS SHALL BE 10'

1 COOLER/FREEZER POWER POLE DETAILS

Scale: N.T.S.

Order Plans @ WWW.LDLine.com

Florida Business License: AA26001620

NORR

CONSULTANT:

SEAL: HENRY D MONTAGUE, PE 78172

THIS DRAWING SHALL NOT BE USED FOR CONSTRUCTION PURPOSES UNTIL THE SEAL AND SIGNATURE OF THE RESPONSIBLE REGISTRANT APPEARS ON THE DRAWING, AND PROPER PERMIT FORMS AND RELATED FEES ARE TRANSMITTED BY THE OWNER, OWNER'S AGENT OR CONTRACTOR TO THE AUTHORITY HAVING JURISDICTION.

DATE	ISSUED FOR	REV
01/17/2018	PEMB COORDINATION	
01/17/2018	PERMIT SUBMITTAL	

Project Manager	Drawn
B.COLBURN	G. COLLINS
Project Leader	**Checked**
B.COLBURN	M. GOOD
Date	**Dept Mgr Approval**
11/20/2017	G. GOOD

Client

Palmetto - Spring Hill Forest Rd., LLC.

P.O. BOX 1615
THOMASVILLE, GA 31792
Office: (229) 226-1177

Contact: Jeff Lazenby

Project

DOLLAR GENERAL

US 19 & Pine Forest Dr.
Spring Hill (Hernando County), FL

Drawing Title

POWER POLE + POWER TERMINAL DETAILS

DO NOT SCALE DRAWING

Project No.	Drawing No.
JCDT17.0325.00	E3