DOUBLE HEAD LED PARKING LOT FIXTURES, TWIN MOUNTING, TECHLIGHT LIGHTING: #LSBT-1C-8-T3-F-1-R/L-BZ FULL CUTOFF, WITH TYPE 3 ROTATED OPTICS, DARK BRONZE FINISH. MOUNT ON 25' POLE, TECHLIGHT #SSP-25-4-7BZ FOR DOUBLE MOUNTED LUMINARIES. NOTE - POLE TO BE EITHER FACTORY CUT AT 24' WITH PRE-DRILLED HOLES OR FILED CUT WITH HOLES DRILLED AS REQUIRED TO MEET CALCULATED PHOTOMETRIC VALUES AT 26' USING A 2'-0" POLE BASE

LIGHT FIXTURE DESCRIPTION		
TYPE	DESCRIPTION	COUNT
HP	SINGLE HEAD LED PARKING LOT FIXTURES, TECHLIGHT LIGHTING: #LSBT-1C-8-T3-F-1-R/L-BZ FULL CUTOFF, WITH TYPE 3 OPTICS, DARK BRONZE FINISH. MOUNT ON 25' POLE, TECHLIGHT #SSP-25-4-7BZ FOR SINGLE MOUNTED LUMINARIE. NOTE - POLE TO BE EITHER FACTORY CUT AT 24' WITH PRE-DRILLED HOLES OR FILED CUT WITH HOLES DRILLED AS REQUIRED TO MEET CALCULATED PHOTOMETRIC VALUES AT 26' USING A 2'-0" POLE BASE	1
HP2	DOUBLE HEAD LED PARKING LOT FIXTURE, TWIN MOUNTING, TECHLIGHT LIGHTING: #LSBT-1C-8-T3-F-1-R/L-BZ FULL CUTOFF, WITH TYPE 3 ROTATED OPTICS, DARK BRONZE FINISH. MOUNT ON 25' POLE, TECHLIGHT #SSP-25-4-7BZ FOR DOUBLE MOUNTED LUMINARIES. NOTE - POLE TO BE EITHER FACTORY CUT AT 24' WITH PRE-DRILLED HOLES OR FILED CUT WITH HOLES DRILLED AS REQUIRED TO MEET CALCULATED PHOTOMETRIC VALUES AT 26' USING A 2'-0" POLE BASE	2

SITE LIGHTING - GENERAL NOTES

1. FINAL SIGN CONNECTION AND UNDERGROUND CONDUIT IS LANDLORD RESPONSIBILITY. PROVIDE CONDUIT FROM THE ELECTRICAL PANEL TO LOCATION OF THE PYLON SIGN BASE. BURY CONDUIT UNDER PARKING AREA. THE CONDUIT IS TO BE 1" AND HAVE ONE SET TO 10/2 WIRE WITH GROUND AND A 20-AMP TWO POLE BREAKER AT THE PANEL. A TEMPORARY 3' TALL STAKE SHALL BE PROVIDED TO DESIGNATE THE PYLON SIGN LOCATION UNTIL THE SIGN IS PERMANENTLY INSTALLED. REMOVE POST AFTER SIGN IS INSTALLED.

2. SEE SHEET E2 FOR BUILDING MOUNTED LIGHTS INFORMATION.

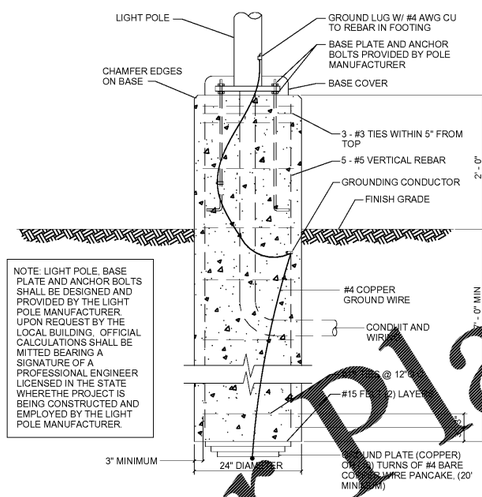

2 POLE FOUNDATION DETAIL
SCALE NONE

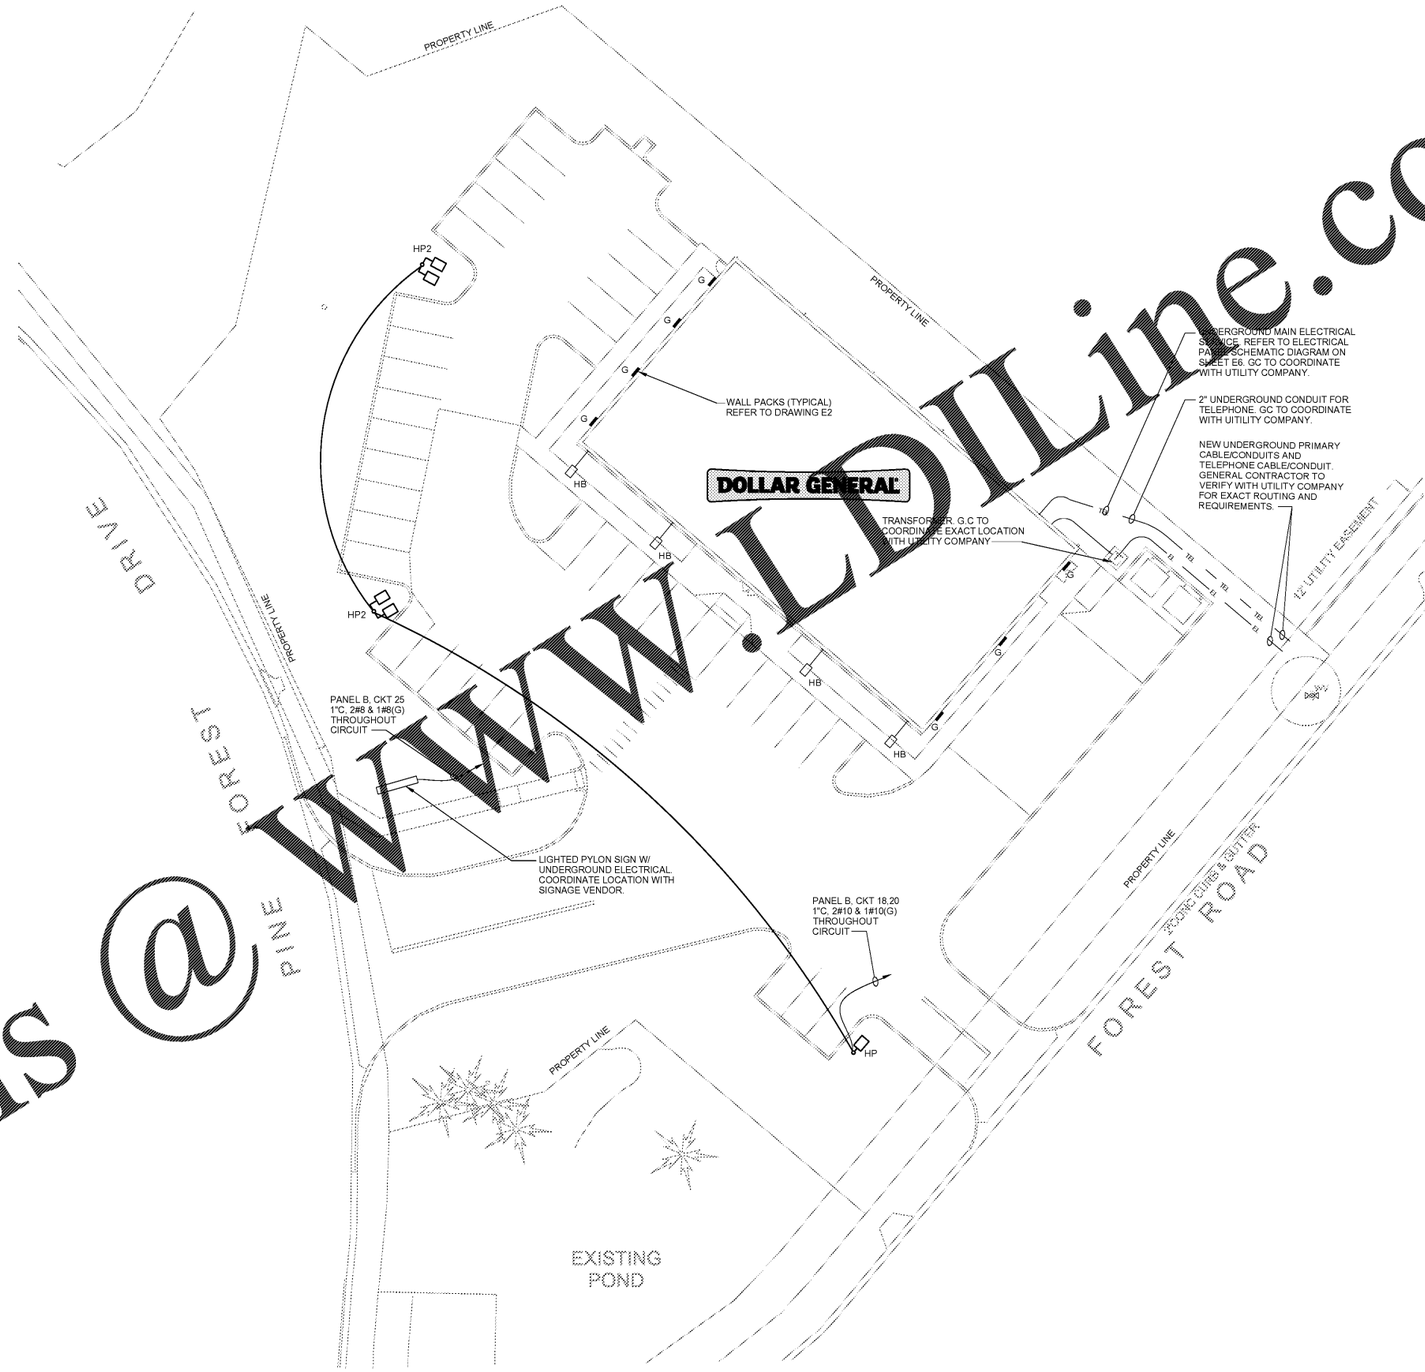

1 SITE LIGHTING PLAN
SCALE 1" = 20'-0"

Order Plans @ www.LDLine.com

Florida Business License: AA26001620

NORR

CONSULTANT:

SEAL: HENRY D MONTAGUE, PE 78172

THIS DRAWING SHALL NOT BE USED FOR CONSTRUCTION PURPOSES UNTIL THE SEAL AND SIGNATURE OF THE RESPONSIBLE REGISTRANT APPEARS ON THE DRAWING, AND PROPER PERMIT FORMS AND RELATED FEES ARE TRANSMITTED BY THE OWNER, OWNER'S AGENT OR CONTRACTOR TO THE AUTHORITY HAVING JURISDICTION.

DATE	ISSUED FOR	REV
01/17/2018	PEMB COORDINATION	
01/17/2018	PERMIT SUBMITTAL	

Project Manager B.COLBURN	Drawn G. COLLINS
Project Leader B.COLBURN	Checked M. GOOD
Date 11/20/2017	Dept Mgr Approval M. GOOD

Client
Palmetto - Spring Hill Forest Rd., LLC.
P.O. BOX 1615
THOMASVILLE, GA 31792
Office: (229) 226-1177
Contact: Jeff Lazenby

Project
DOLLAR GENERAL
US 19 & Pine Forest Dr.
Spring Hill (Hernando County), FL

Drawing Title
SITE LIGHTING PLAN

DO NOT SCALE DRAWING

Project No.	Drawing No.
JCDT17.0325.00	ES1