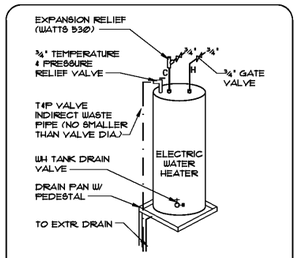

35 | WATER HEATER DIAGRAM

SCALE: N/A

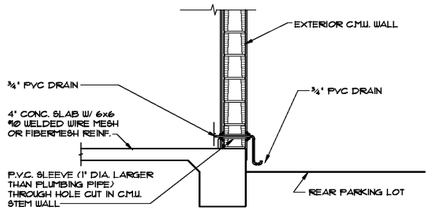

36 - DRY WELL FOR WATER HEATER DRAIN LINES

SCALE: ½" = 1'-0"

WATER DIAGRAM LEGEND

(A/CH) = AIR CHAMBER

COLD WATER LINE

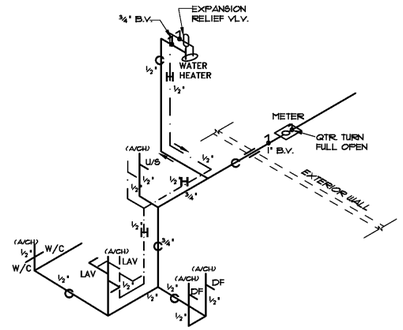

FRESH WATER RISER

N.T.S.

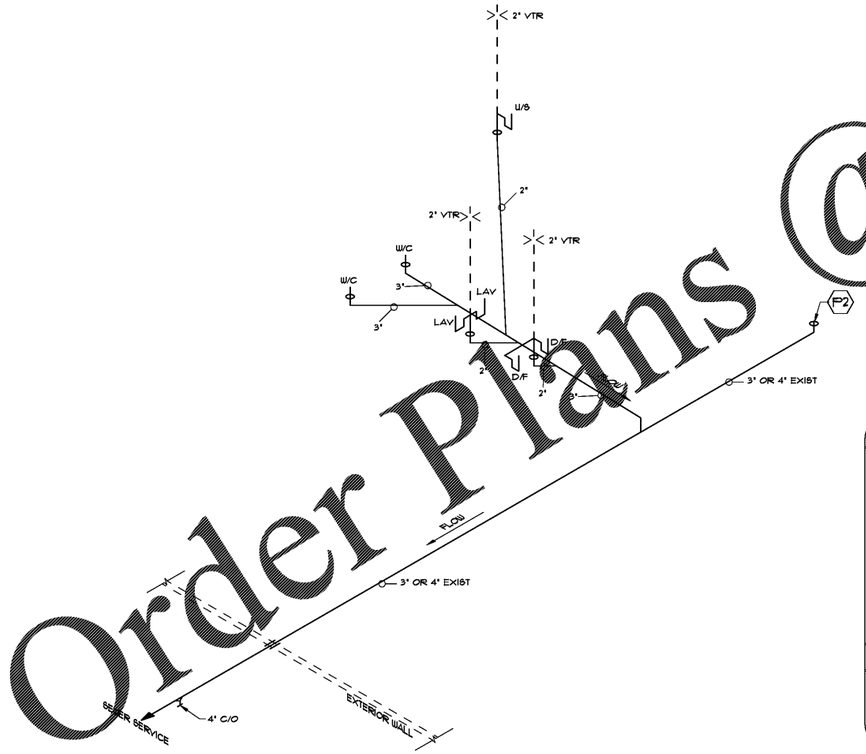

PLUMBING SEWER RISER

N.T.S.

PLUMBING NOTES

(P1) EXISTING WASTE PIPE PENETRATION IN FLOOR TO BE ABANDON AND CAPPED BELOW FLOOR

(P2) EXISTING 3"WASTE PIPE PENETRATION TO BECOME 4" CLEAN OUT W/BRASS FLOOR COVER

LEGEND

VTR - VENT THROUGH ROOF

AAV - AIR ADMITTANCE VALVE

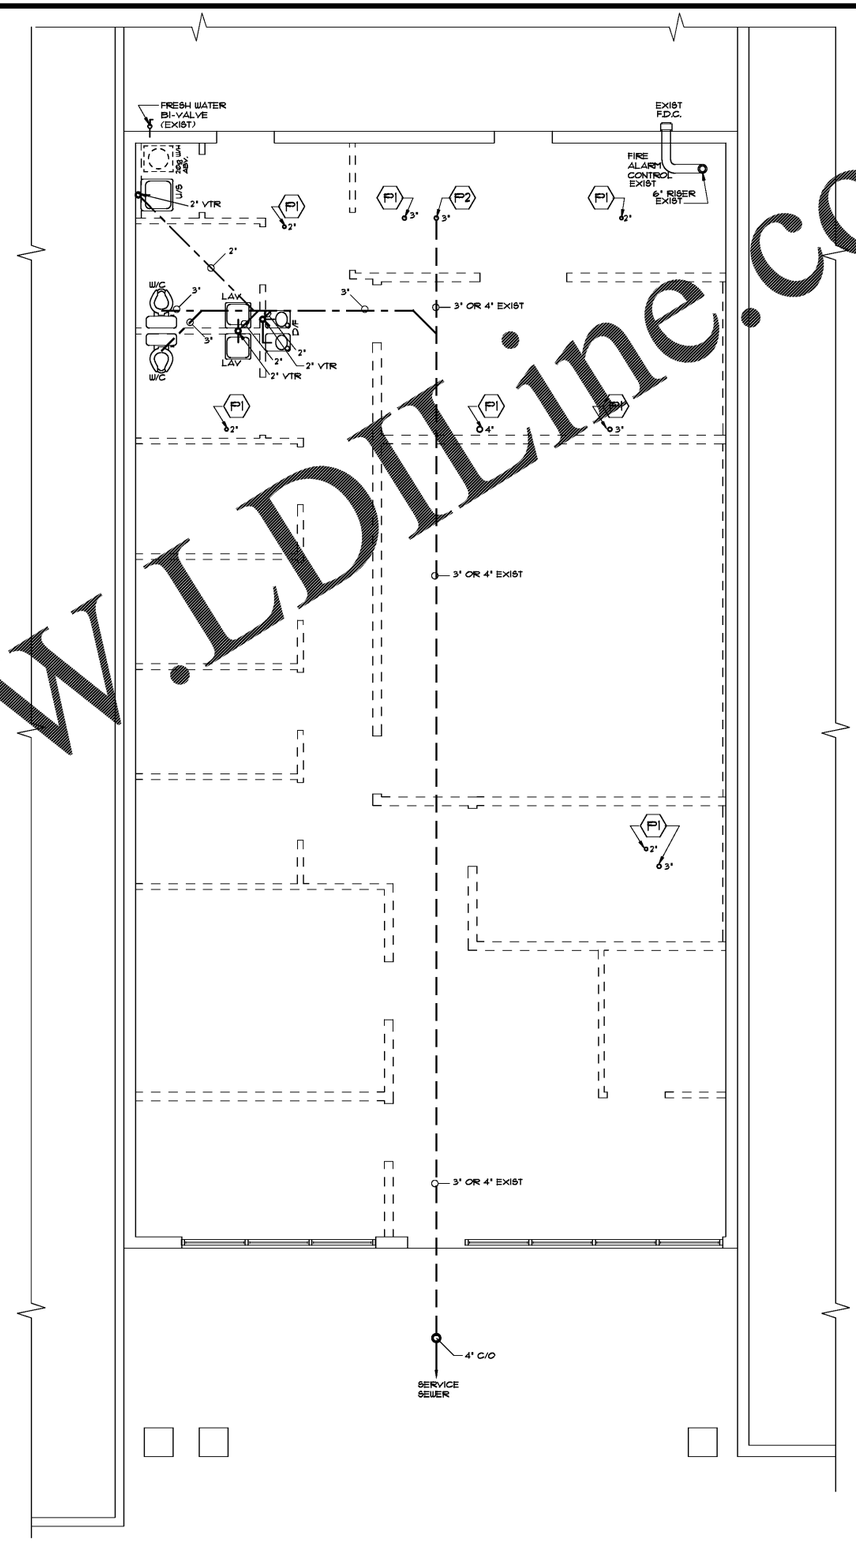

PLUMBING SEWER LAYOUT

SCALE: ¼" = 1'-0"

Order Plans @ WWW.LDLine.com

DESIGNER HEREBY EXPRESSLY RESERVES HIS COPYRIGHT AND OTHER PROPERTY RIGHTS IN THESE PLANS. THESE PLANS AND DRAWINGS ARE NOT TO BE REPRODUCED, CHANGED OR COPIED IN ANY FORM OR MANNER WHATSOEVER, NOR ARE THEY TO BE ASSIGNED TO ANY PARTY WITHOUT FIRST OBTAINING THE EXPRESSED WRITTEN PERMISSION AND CONSENT OF GERALD R. GROSS ARCHITECT.

LDLine Group
Build to Maintain ~ Optimize
755 RINEHART ROAD, STE. 200
LAKE MARY, FLORIDA 32746

REVISIONS

GERALD GROSS A.I.A. F.A.R.A.
architect
2057 North Ibis Drive
Briny Breezes, Florida 33453
386-574-9088
FL. REG. ARCHITECT NO. AR0005998

VERSION - 5

PLUMBING

BACH TO ROCK

Lake Mary, Florida

THIS ITEM HAS BEEN ELECTRONICALLY SIGNED AND SEALED BY GERALD R. GROSS, A.I.A., F.A.R.A., ON THE DATE AND/OR TIME STAMP SHOWN USING A DIGITAL SIGNATURE.

PRINTED COPIES OF THIS DOCUMENT ARE NOT CONSIDERED SIGNED AND SEALED AND SIGNATURE MUST BE VERIFIED ON ANY ELECTRONIC COPIES.

DIGITAL SIGNATURE

GERALD R. GROSS
A.I.A., F.A.R.A.
2057 North Ibis Drive
Briny Breezes, Florida 33453
386-574-9088
FL. REG. ARCHITECT NO. AR0005998

PROJECT NO.: edc.BACK2ROCK.5P1

DATE: 2 FEB 2018

DRAWN BY: TML

SHEET NO.: P-1