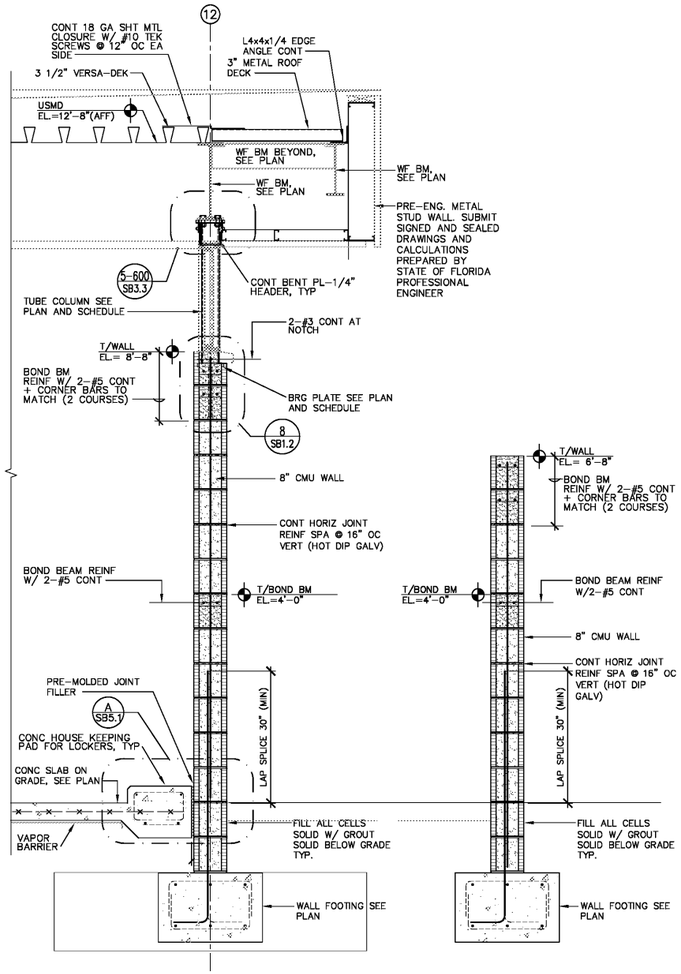

SECTION W1

SCALE: 3/4" = 1'-0"

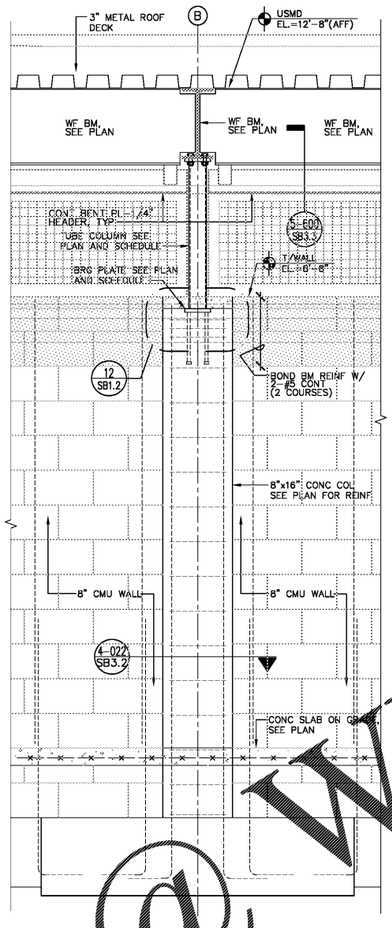

SECTION W2

3/4" = 1'-0"

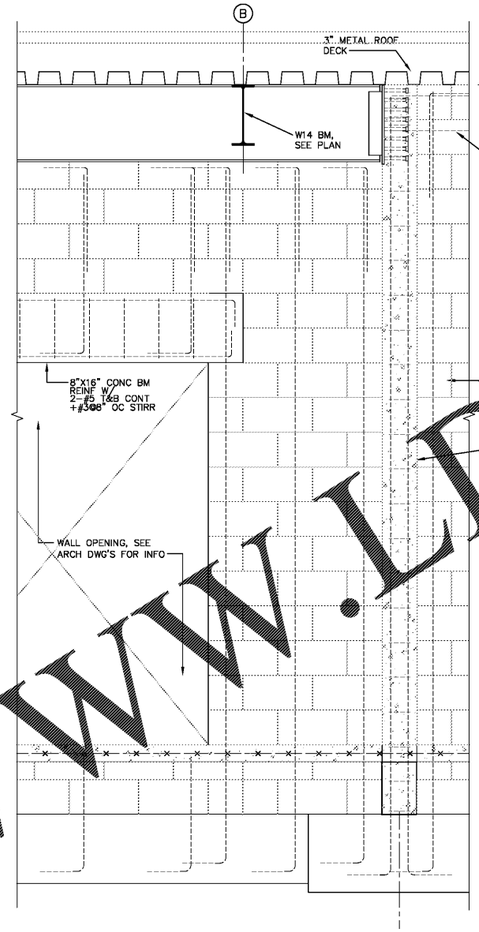

SECTION W2A

SCALE: 3/4" = 1'-0"

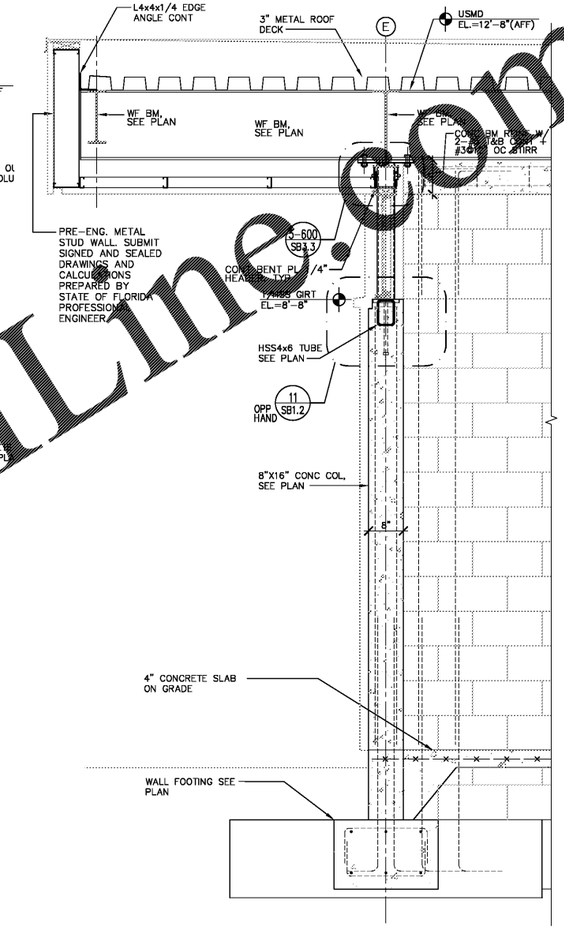

SECTION W3

3/4" = 1'-0"

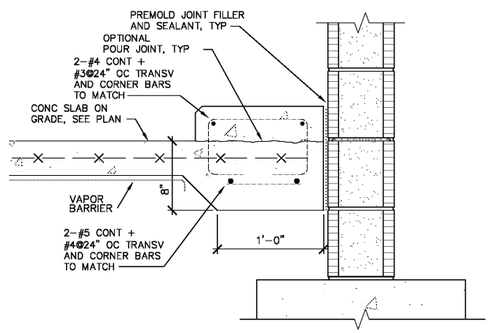

HOUSE KEEPING PAD @ LOCKERS DETAIL "A"

SCALE: 1 1/2" = 1'-0"

Digitally signed by JAMES R MEHLTRETTER
DN: OID.0.9.2342.19200300.100.1.1=A01098000000158F46F62F800000CB7,CN=JAMES R MEHLTRETTER, O=IdenTrust ACES Unaffiliated Individual, C=US
Date: 2017.12.15 12:43:31-05'00'

MASTER CONSULTING ENGINEERS, INC.
STRUCTURAL CONSULTANTS
5523 WEST CYPRESS ST., #200
TAMPA, FLORIDA 33607
813.287.3900 FAX 813.287.3622
www.mcengineers.com

THIS DRAWING AND ALL INFORMATION CONTAINED HEREIN IS THE SOLE PROPERTY OF MASTER CONSULTING ENGINEERS, INC. AND MAY NOT BE REPRODUCED, COPIED, ALTERED OR USED IN ANY WAY WITHOUT THE EXPRESS WRITTEN AUTHORIZATION FROM MASTER CONSULTING ENGINEERS, INC.

CA: 8426 PROJ NO. 3104-056

© COPYRIGHT 2017

Kimley»Horn
2201 West Royal Lane, Suite 275, Irving, Texas 75063
PHONE: 214-420-5600 FAX: 214-420-5680
FLORIDA REGISTERED ENGINEERING FIRM 686
FLORIDA REGISTERED LANDSCAPE ARCHITECTURE FIRM LC-C000219

© 2017 KIMLEY-HORN AND ASSOCIATES, INC.

JAMES R MEHLTRETTER LICENSE No 33860 STATE OF FLORIDA PROFESSIONAL ENGINEER

BUTLER PARK
AQUATIC CENTER
CITY OF NORTH PORT, FL

BATHHOUSE
BUILDING SECTIONS

Scale:	AS SHOWN
Designed by:	SL
Drawn by:	JW
Checked by:	JRM
Date:	DECEMBER 2017
Project No.	48285014

SHEET

SB5.1

Order Plans @ WWW.LDILine.com

R:\3000\Projects\104 Riverwalk\Jax\Jax\104-058 Butler Park Pool North Port\Dwg\Bath House Building\SB5.1 TYP(S) SB5.6.dwg, 12/15/2017 11:24:35 AM, John