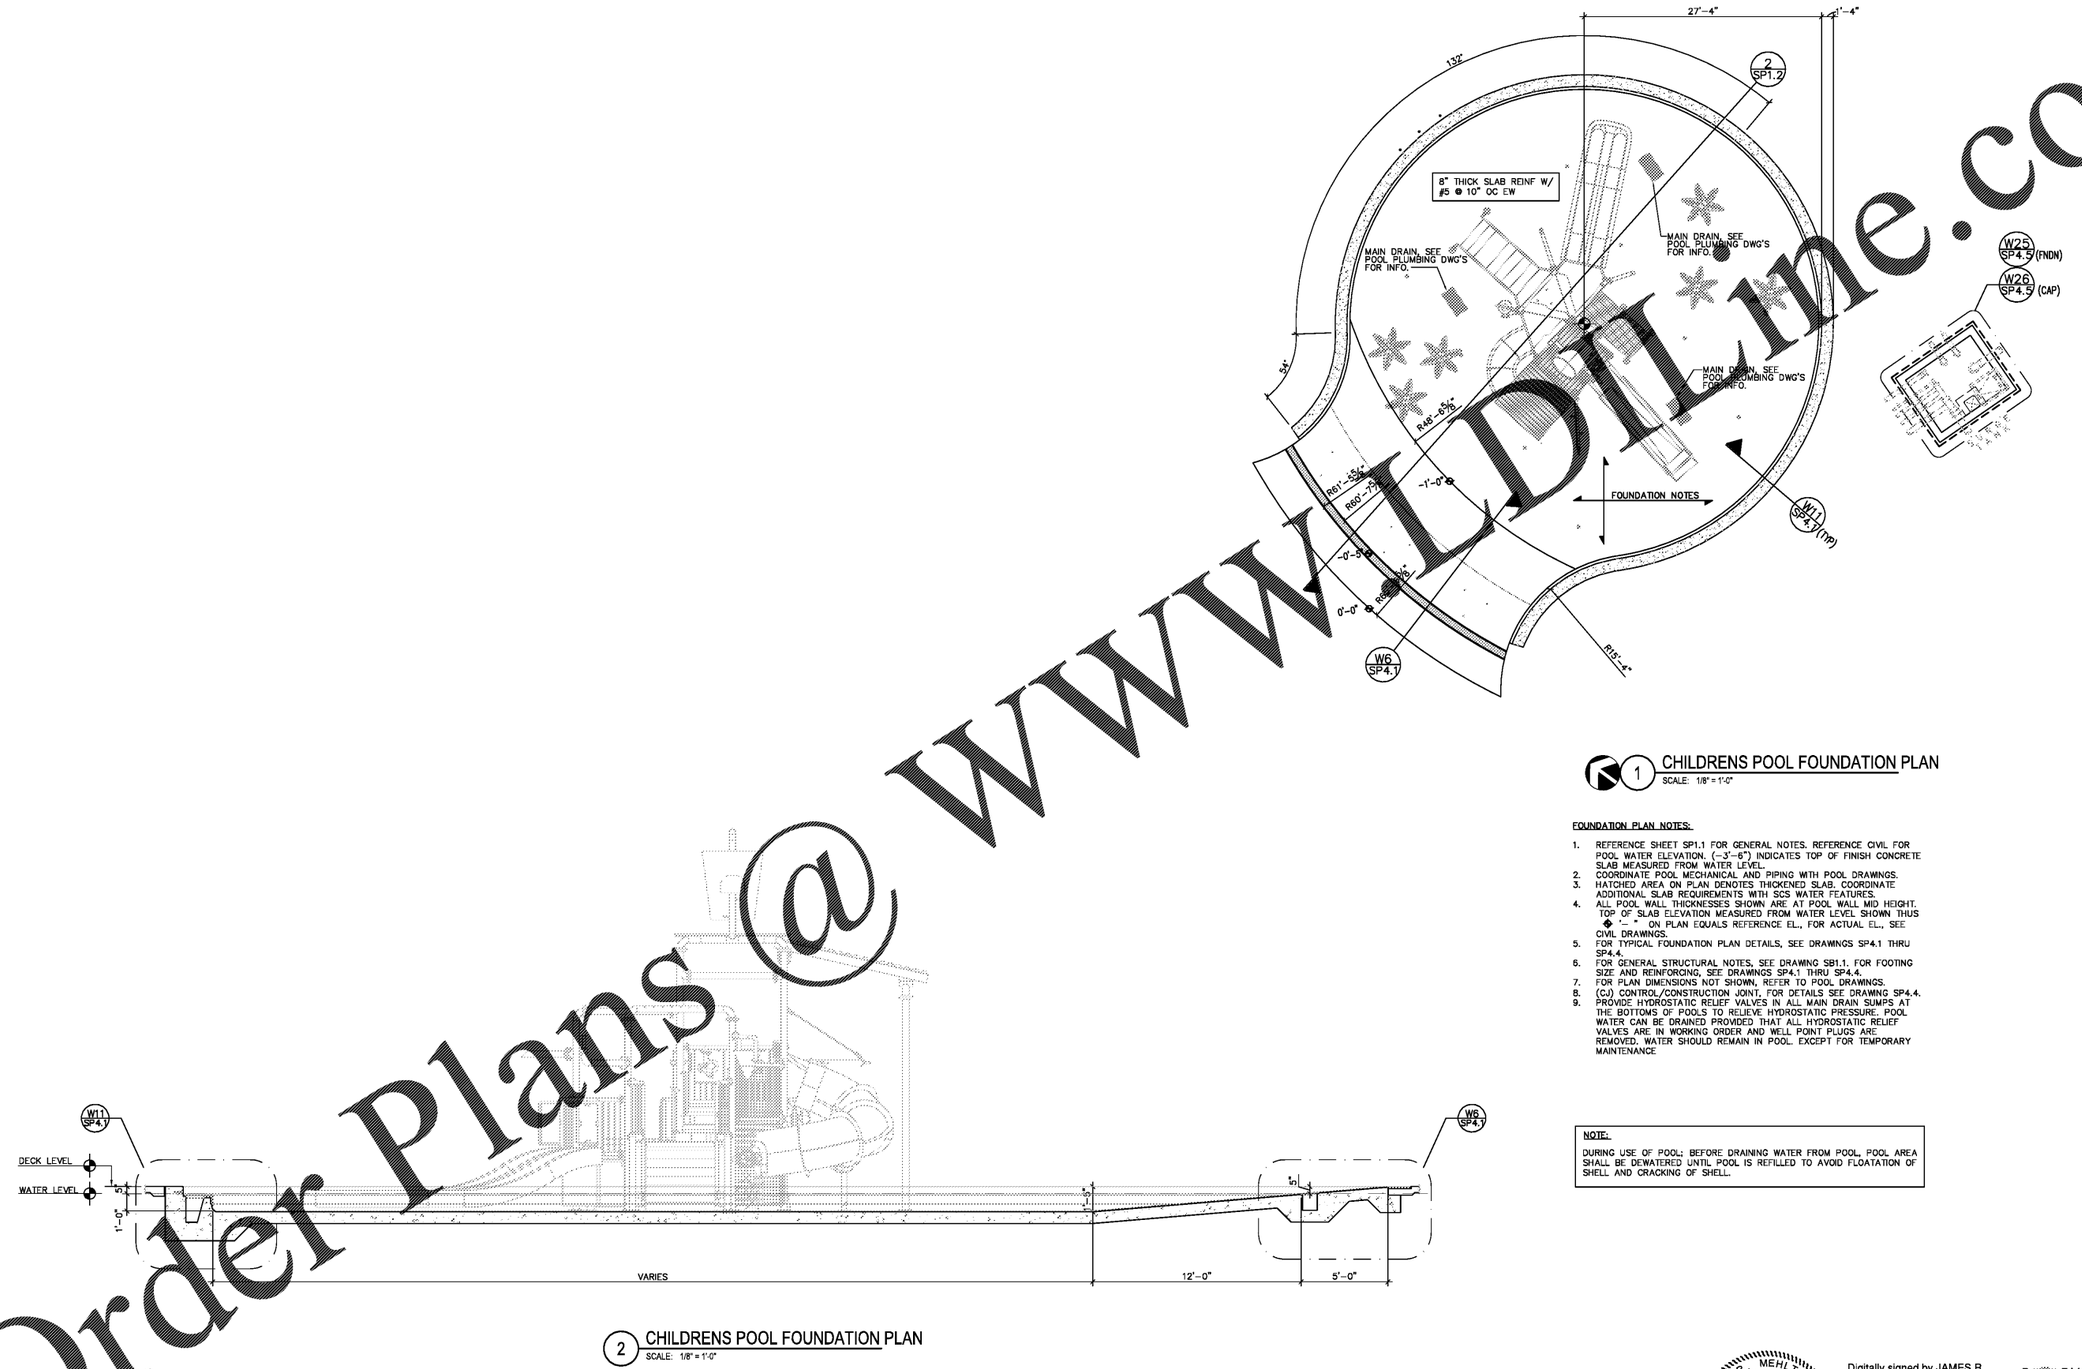

1 CHILDRENS POOL FOUNDATION PLAN
SCALE: 1/8" = 1'-0"

2 CHILDRENS POOL FOUNDATION PLAN
SCALE: 1/8" = 1'-0"

FOUNDATION PLAN NOTES:

1. REFERENCE SHEET SP1.1 FOR GENERAL NOTES. REFERENCE CIVIL FOR POOL WATER ELEVATION. (--'-6") INDICATES TOP OF FINISH CONCRETE SLAB MEASURED FROM WATER LEVEL.
2. COORDINATE POOL MECHANICAL AND PIPING WITH POOL DRAWINGS.
3. HATCHED AREA ON PLAN DENOTES THICKENED SLAB. COORDINATE ADDITIONAL SLAB REQUIREMENTS WITH SCS WATER FEATURES.
4. ALL POOL WALL THICKNESSES SHOWN ARE AT POOL WALL MID HEIGHT. TOP OF SLAB ELEVATION MEASURED FROM WATER LEVEL SHOWN THUS ◆ '-- " ON PLAN EQUALS REFERENCE EL., FOR ACTUAL EL., SEE CIVIL DRAWINGS.
5. FOR TYPICAL FOUNDATION PLAN DETAILS, SEE DRAWINGS SP4.1 THRU SP4.4.
6. FOR GENERAL STRUCTURAL NOTES, SEE DRAWING SB1.1. FOR FOOTING SIZE AND REINFORCING, SEE DRAWINGS SP4.1 THRU SP4.4.
7. FOR PLAN DIMENSIONS NOT SHOWN, REFER TO POOL DRAWINGS.
8. (CJ) CONTROL/CONSTRUCTION JOINT, FOR DETAILS SEE DRAWING SP4.4.
9. PROVIDE HYDROSTATIC RELIEF VALVES IN ALL MAIN DRAIN SUMPS AT THE BOTTOMS OF POOLS TO RELIEVE HYDROSTATIC PRESSURE. POOL WATER CAN BE DRAINED PROVIDED THAT ALL HYDROSTATIC RELIEF VALVES ARE IN WORKING ORDER AND WELL POINT PLUGS ARE REMOVED. WATER SHOULD REMAIN IN POOL. EXCEPT FOR TEMPORARY MAINTENANCE

NOTE:

DURING USE OF POOL: BEFORE DRAINING WATER FROM POOL, POOL AREA SHALL BE DEWATERED UNTIL POOL IS REFILLED TO AVOID FLOATATION OF SHELL AND CRACKING OF SHELL.

Order Plans @ WWW.LDI.me.com

Kimley»Horn
2201 West Royal Lane, Suite 275, Irving, Texas 75063
PHONE: 214-420-5600 FAX: 214-420-5680
FLORIDA REGISTERED ENGINEERING FIRM 696
FLORIDA REGISTERED LANDSCAPE ARCHITECTURE FIRM LC-C000219
© 2017 KIMLEY-HORN AND ASSOCIATES, INC.

JAMES R MEHLTRETTER LICENSE No 33860 STATE OF FLORIDA PROFESSIONAL ENGINEER

BUTLER PARK
AQUATIC CENTER
CITY OF NORTH PORT, FL

CHILDRENS POOL
FOUNDATION PLAN

Scale:	AS SHOWN
Designed by:	SL
Drawn by:	JW
Checked by:	JRM
Date:	DECEMBER 2017
Project No.	46285014

SHEET
SP1.2

Digitally signed by JAMES R MEHLTRETTER
DN: OID.0.9.2342.19200300.100.1.1=A01098000000158F46F62F600000CB7,CN=JAMES R MEHLTRETTER, O=IdenTrust ACES Unaffiliated Individual, C=US
Date: 2017.12.15 12:51:35-05'00'

MASTER CONSULTING ENGINEERS, INC.
STRUCTURAL CONSULTANTS
5523 WEST CYPRESS ST., #200
TAMPA, FLORIDA 33607
813.287.3500 FAX 813.287.3622
www.mceengineers.com
THE DRAWING AND ALL INFORMATION CONTAINED HEREIN IS THE SOLE PROPERTY OF MASTER CONSULTING ENGINEERS, INC. AND MAY NOT BE REPRODUCED COPIED, ALTERED OR USED IN ANY WAY WITHOUT THE EXPRESS WRITTEN AUTHORIZATION FROM MASTER CONSULTING ENGINEERS, INC.
CA: 8426 PROJ NO. 3104-056
© COPYRIGHT 2017

R:\2000 Projects\3104 Warrenmarthr Jones\3104.dgn Butler Park North Pro\Sheets\Working\SP1.2.dwg, 12/15/2017 12:53:12 AM, Steve