ELECTRICAL KEYNOTES

Key Value	Keynote Text

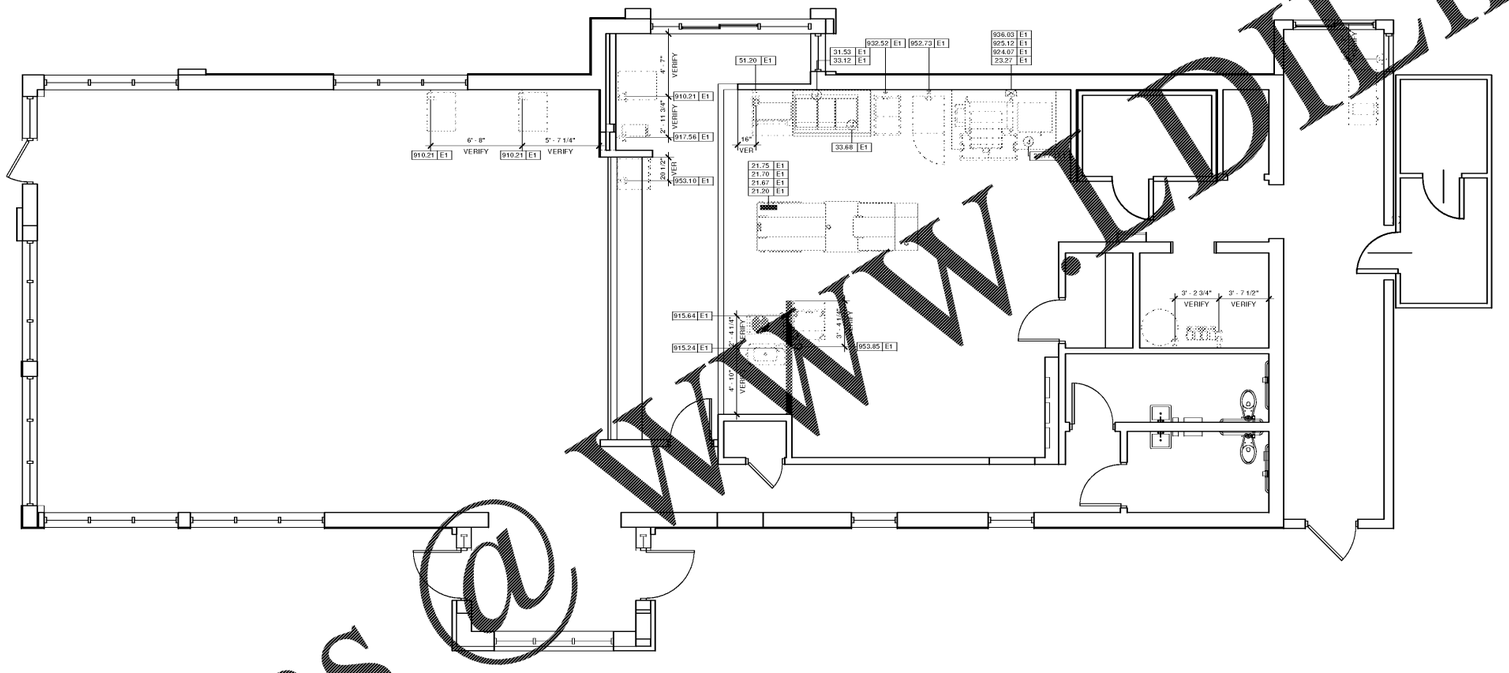

1 KES Electrical Plan
1/4" = 1'-0"

ELECTRICAL CONTRACTOR NOTES:
1. E.C. TO PROVIDE AND INSTALL RECEPTACLES, CAPS, AND CORDS AS REQUIRED. CAPS AND CORDS ARE TO BE INSTALLED ACCORDING TO THE MANUFACTURER'S INSTRUCTIONS AND COMPLY WITH ALL APPLICABLE CODES.
2. E.C. TO CONNECT ELECTRICAL SERVICE DIRECTLY TO EQUIPMENT ACCORDING TO THE MANUFACTURER'S INSTRUCTIONS. ELECTRICAL CONNECTIONS MUST COMPLY WITH ALL APPLICABLE CODES.
3. E.C. TO CONNECT ALL PLUGS AND CIRCUITS ON ALL PRE-WIRED EQUIPMENT DISASSEMBLED FOR SHIPMENT.
4. WHERE EQUIPMENT IS NOT PRE-WIRED, E.C. TO CONNECT THE ELECTRICAL SERVICE AND PROVIDE DISCONNECTS AS REQUIRED.
5. WHERE RECEPTACLES ARE PROVIDED TO THE EQUIPMENT, E.C. TO EXTEND ELECTRICAL SERVICE TO THE REQUIRED RECEPTACLES.
6. FRANKE KITCHEN DRAINAGE ONLY INCLUDES RECEPTACLES REQUIRED FOR SPECIFIC EQUIPMENT. REFER TO EQUIPMENT AND FLOOR PLANS FOR THE LOCATION, QUANTITY AND GENERAL PURPOSE OF RECEPTACLES.
7. E.C. TO NOTIFY UTILITY REQUIREMENTS FOR ITEMS NOT PROVIDED BY FRANKE. NOTIFY FRANKE PROJECT MANAGER IMMEDIATELY IN WRITING IF THESE DRAWINGS CONFLICT WITH ANY LOCAL, STATE OR NATIONAL CODES.

REFRIGERATION/COOLER ELECTRICAL CONTRACTOR NOTES
1. E.C. TO PROVIDE POWER TO HEATING ELEMENT ON THE COOLER AND FREEZER DOOR FRAME.
2. E.C. TO PROVIDE THE PRIMARY ELECTRICAL SERVICE TO THE CONDENSING UNIT(S) AND WIRE SERVICE TO THE EVAPORATOR COIL(S), CONTROL, LIGHTING AND DOOR PERIMETER HEATERS.

MOUNTING
AFA: ABOVE FINISHED CEILING
BFF: ABOVE FINISHED FLOOR
AFR: ABOVE FINISHED ROOF
BFC: BELOW FINISHED CEILING
WIB: WALK-IN BOX (COOLER/FREEZER)

SYMBOLS

SINGLE RECEPTACLE	XXX.XX EQUIPMENT TAG
DUPLEX RECEPTACLE	XXX.XX E1 ELECTRICAL ROUGH-IN TAG
SPECIAL RECEPTACLE	XXX.XX P1 PLUMBING ROUGH-IN TAG
JUNCTION BOX	XXX.XX M1 MECHANICAL ROUGH-IN TAG
CIRCUIT BREAKER PANELS	WASTE DRAINS (FLOOR SINK)
COLD WATER	DIRECT WAST DRAIN (HUB)
HOT WATER	WASTE DRAINS (INDIRECT & DIRECT)
HOT & COLD WATER	EXHAUST DUCT (BROILER OR FRYER HOOD)
HOT & COLD POTABLE WATER/ DIRECT WASTE DRAIN COMBO	SERVICE CHASE
GAS	

EXISTING EQUIPMENT | DEMOLISHED EQUIPMENT | RELOCATED EQUIPMENT | NEW EQUIPMENT | FUTURE EQUIPMENT

REV #	DATE	DESCRIPTION	BY/DD
A	04/19/2018	Initial Issue	HP

Make it wonderful

FRANKE

Franke Foodservice Supply, Inc.
800 Aviation Parkway
Smyrna, TN 37167
Tel. +800 472-2954
fs_customerservice.us@franke.com
www.frankesupply.com

© 2017 Franke Foodservice Systems, Inc. These drawings and specifications are the property of Franke Foodservice Systems, Inc. and must not be loaned, reproduced, copied or imparted to any third party without the prior written permission of Franke Technology and Trademark Ltd., Hergiswil, Switzerland.

Exclusion of Liability: FRANKE takes no responsibility for the accuracy of the data in these drawings and specifications. All dimensions and connections specified by FRANKE must be checked by the End-prior to commencement of work. Any deviations in dimensions and connections are limited to equipment supplied by FRANKE. All third party accessories shown to within the limits of the supply are for guidance. FRANKE reserves the right to change equipment without notice.

Customer:
Burger King
Restaurant #:
2397
Title:
KES ELECTRICAL PLAN
Operator:
Burger King
Site Address:
998 SUNSET BLVD
City:
JESUP
State: GA
Zip Code: 31545
Country: USA
Region:
NORTH AMERICA
Building Type:
FREESTANDING
Electrical Service:
208V-230V
Gas Service:
UNSPECIFIED
Market Manager:
M. COUYOUMIJIAN
Franke Project Number:
1393989
Franke Order Number:
5038196
Created By:
HP033
Date Issued:
04/19/2018
Modified By:
HP033
Drawing Scale:
As Noted
Units:
INCH
Drawing Number:
Jesup, GA.rte
Revision:
A
Sheet Name
KE1.1

Order Plans @ WWW.IDLine.com