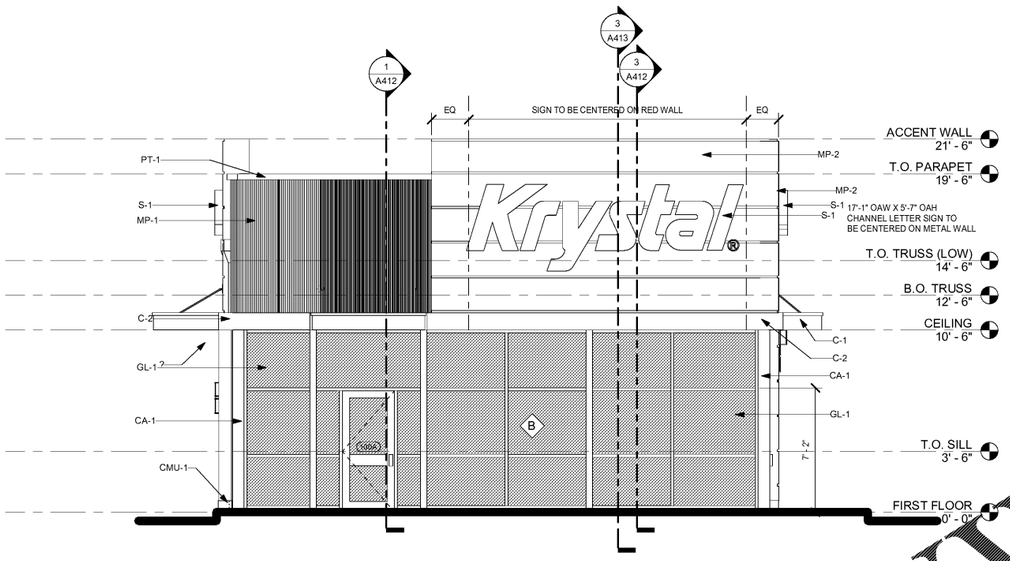

2 EXTERIOR ELEVATION - SOUTH

SCALE: 1/4" = 1'-0"

FRONT ELEVATION MATERIAL CALCS.			
STOREFONT	=	325 SF	50.00%
METAL PANEL	=	325 SF	50.00%
TOTAL	=	**650 SF**	**100.00%**

EXTERIOR MATERIAL LEGEND

EIFS-1	**2" EIFS WALL FINISH WITH REVEALS** COLOR: SW7067 CITYSCAPE, EGG SHELL STYLE: WATER BASED ACROLON 100 MANUFACTURER: SHERWIN WILLIAMS	CMU-1	**DECORATIVE CMU WALL BASE** COLOR: DARK GRAY STYLE: 4"Wx8"Hx16"L W/2"x2" CHAM. EDGE MANUFACTURER: PAINT SW7067 CITYSCAPE, EGG SHELL
EIFS-2	**4" EIFS WALL DETAIL** COLOR: SW7006 EXTRA WHITE, GLOSS STYLE: WATER BASED ACROLON 100 MANUFACTURER: SHERWIN WILLIAMS	CA-1	**ALUMINUM STOREFRONT/ DRIVE-THRU WINDOW** COLOR: YSNI CLEAR ANODIZED PLUS STYLE: 4 1/2" ALUMINUM FRAMING MANUFACTURER: YKK AP MODEL 20D
EIFS-3	**2" EIFS WALL FINISH WITH REVEALS** COLOR: SW7064 PASSIVE, EGG SHELL STYLE: WATER BASED ACROLON 100 MANUFACTURER: SHERWIN WILLIAMS	GL-1	**STOREFRONT GLAZING** COLOR: CLEAR VISION GLASS STYLE: 1" INSULATED GLAZING MANUFACTURER:
MP-1	**PBC CORRUGATED METAL WALL PANEL** COLOR: SLATE GRAY SIGNATURE-300 STYLE: CORRUGATED W/ EXPOSED FASTENERS MANUFACTURER: MBCI	C-1	**CANOPIES / OPEN TRELLIS'** COLOR: WHITE STYLE: ALUMINUM FRAME/ FINISH MANUFACTURER: CAPITAL SIGNS & AWNINGS, LLC.
MP-2	**METAL PANEL ACCENT WALLS** COLOR: SW 6868 REAL RED STYLE: ACM METAL PANELS MANUFACTURER: CAPITAL SIGNS & AWNINGS, LLC.	C-2	**EYEBROW CANOPIES** COLOR: WHITE STYLE: ALUMINUM FRAME/ FINISH MANUFACTURER: CAPITAL SIGNS & AWNINGS, LLC.
PT-1	**ALUMINUM COPING** COLOR: SW6868 REAL RED, GLOSS STYLE: WATER BASED ACROLON 100 MANUFACTURER: SHERWIN WILLIAMS	S-1	**KRYSTAL LOGO** COLOR: WHITE STYLE: ALUMINUM FRAME/ FINISH MANUFACTURER: CAPITAL SIGNS & AWNINGS, LLC.
PT-2	**STEEL ROOF LADDER** COLOR: SW7067 CITYSCAPE, EGG SHELL STYLE: PRO-INDUSTRIAL ACRYLIC MANUFACTURER: SHERWIN WILLIAMS	T-1	**FENCING / FRAMING / GATES** COLOR: WINCHESTER GREY STYLE: TREX FENCING MANUFACTURER: TREX
PT-3	**WALK-IN COOLERS/ FREEZERS** COLOR: SW7064 PASSIVE, EGG SHELL STYLE: WATER BASED ACROLON 100 MANUFACTURER: SHERWIN WILLIAMS	L-1	**LIGHT FIXTURES** COLOR: SEE ELECTRICAL LIGHTING SCHEDULE STYLE: SEE ELECTRICAL LIGHTING SCHEDULE MANUFACTURER: SEE ELECTRICAL LIGHTING SCHEDULE
W-1	**ARTWORK - POP 60X60** COLOR: STYLE: MANUFACTURER:	F-1	**PERIMETER WOOD FENCE (ALTERNATE)** COLOR: WINCHESTER GRAY STYLE: TREX FENCING MANUFACTURER: TREX
		WC-2	**REMOTE WALK-IN COOLERS/ FREEZERS (ALTERNATE)** COLOR: SW7064 PASSIVE, EGG SHELL STYLE: WATER BASED ACROLON 100 MANUFACTURER: SHERWIN WILLIAMS

ELEVATIONS NOTES

1. SEE 3/A504 FOR METAL PANEL FASTENING PATTERN
2. DOWNSPOUTS SHALL BE GRAY TO MATCH BACKROUND WALL FINISH COLOR
3. PROVIDE SEALANT BETWEEN EIFS TRIM AND EIFS DETAIL AT MURAL WALLS/ MURAL LIGHTS

SIGNAGE CALCS.

TOTALS BY SIGN		
FRONT (STREET) "KRYSTAL" SIGN	=	34.42 SF
EAST "KRYSTAL" SIGN	=	9.28 SF
EAST (3) KRYSTAL MURALS	=	64.44 SF
WEST "KRYSTAL" SIGN	=	9.28 SF
WEST (3) KRYSTAL MURALS	=	64.44 SF
TOTAL SF OF BUILDING SIGNAGE	=	**181.86 SF**
TOTALS BY ELEAVTION		
FRONT (STREET) ELEVATION	=	34.42 SF
EAST ELEVATION	=	73.72 SF
WEST ELEVATION	=	73.72 SF
TOTAL SF OF BUILDING SIGNAGE	=	**181.86 SF**

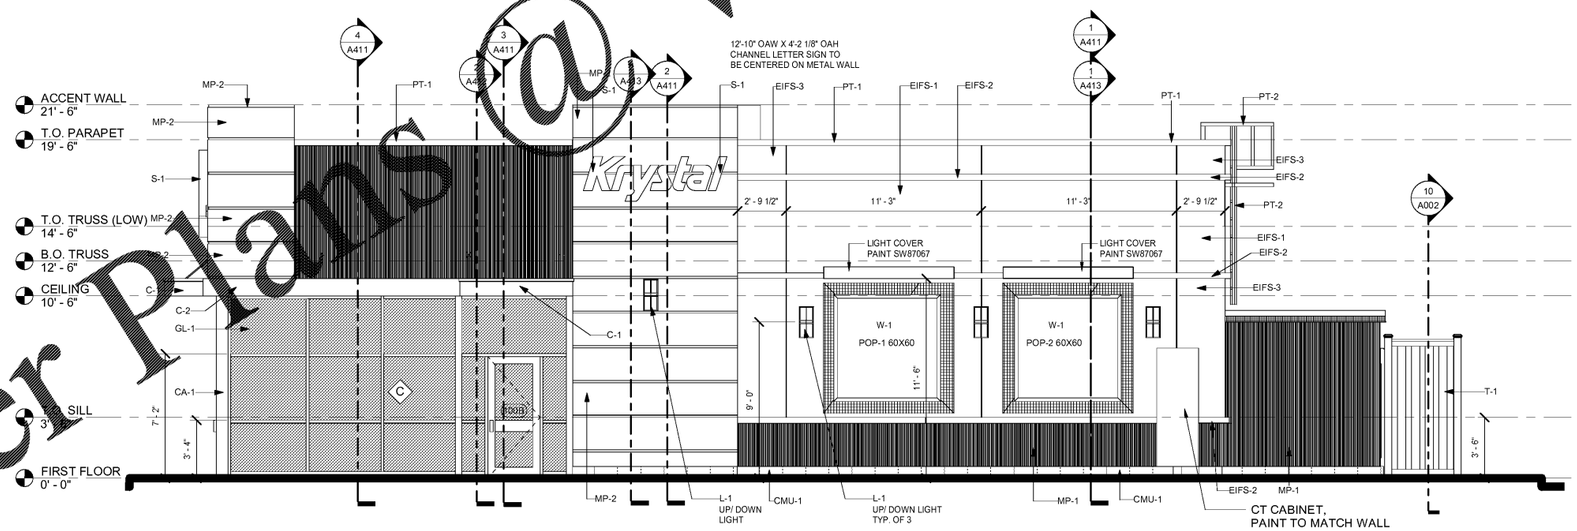

1 EXTERIOR ELEVATION - EAST

SCALE: 1/4" = 1'-0"

EAST ELEVATION MATERIAL CALCS.			
STOREFONT	=	215 SF	17.41%
METAL PANEL	=	560 SF	45.34%
EIFS	=	460 SF	37.25%
TOTAL	=	**1,235 SF**	**100.00%**

Order Plans @ www.LDLine.com

RAD
Ragona Architecture & Design, PLLC
1447 Ardrey Kell Road, Charlotte, NC 28209
704.248.0116 www.rad-arch.com

STATE OF GEORGIA
MATTHEW T. RAGONA
REGISTERED NO. RA016411
REGISTERED ARCHITECT

03.22.2018

#ATL034
CONYERS, GA

ISSUED FOR CONSTRUCTION

1447 Highway 138
Conyers, Georgia 30012
Rockdale County, Georgia

Revisions		
#	Date	Description

Project Number: 18028
Issued for: CONSTRUCTION
Issue Date: 03/22/18

DRAWING TITLE
EXTERIOR ELEVATIONS

SHEET NUMBER
A301

This document is the property of Ragona Architecture & Design, PLLC and is not to be reproduced or copied in whole or in part. It is not to be used on any other project and is to be returned upon request. Copyright 2018 Ragona Architecture & Design, PLLC
3/22/2018 12:01:35 PM