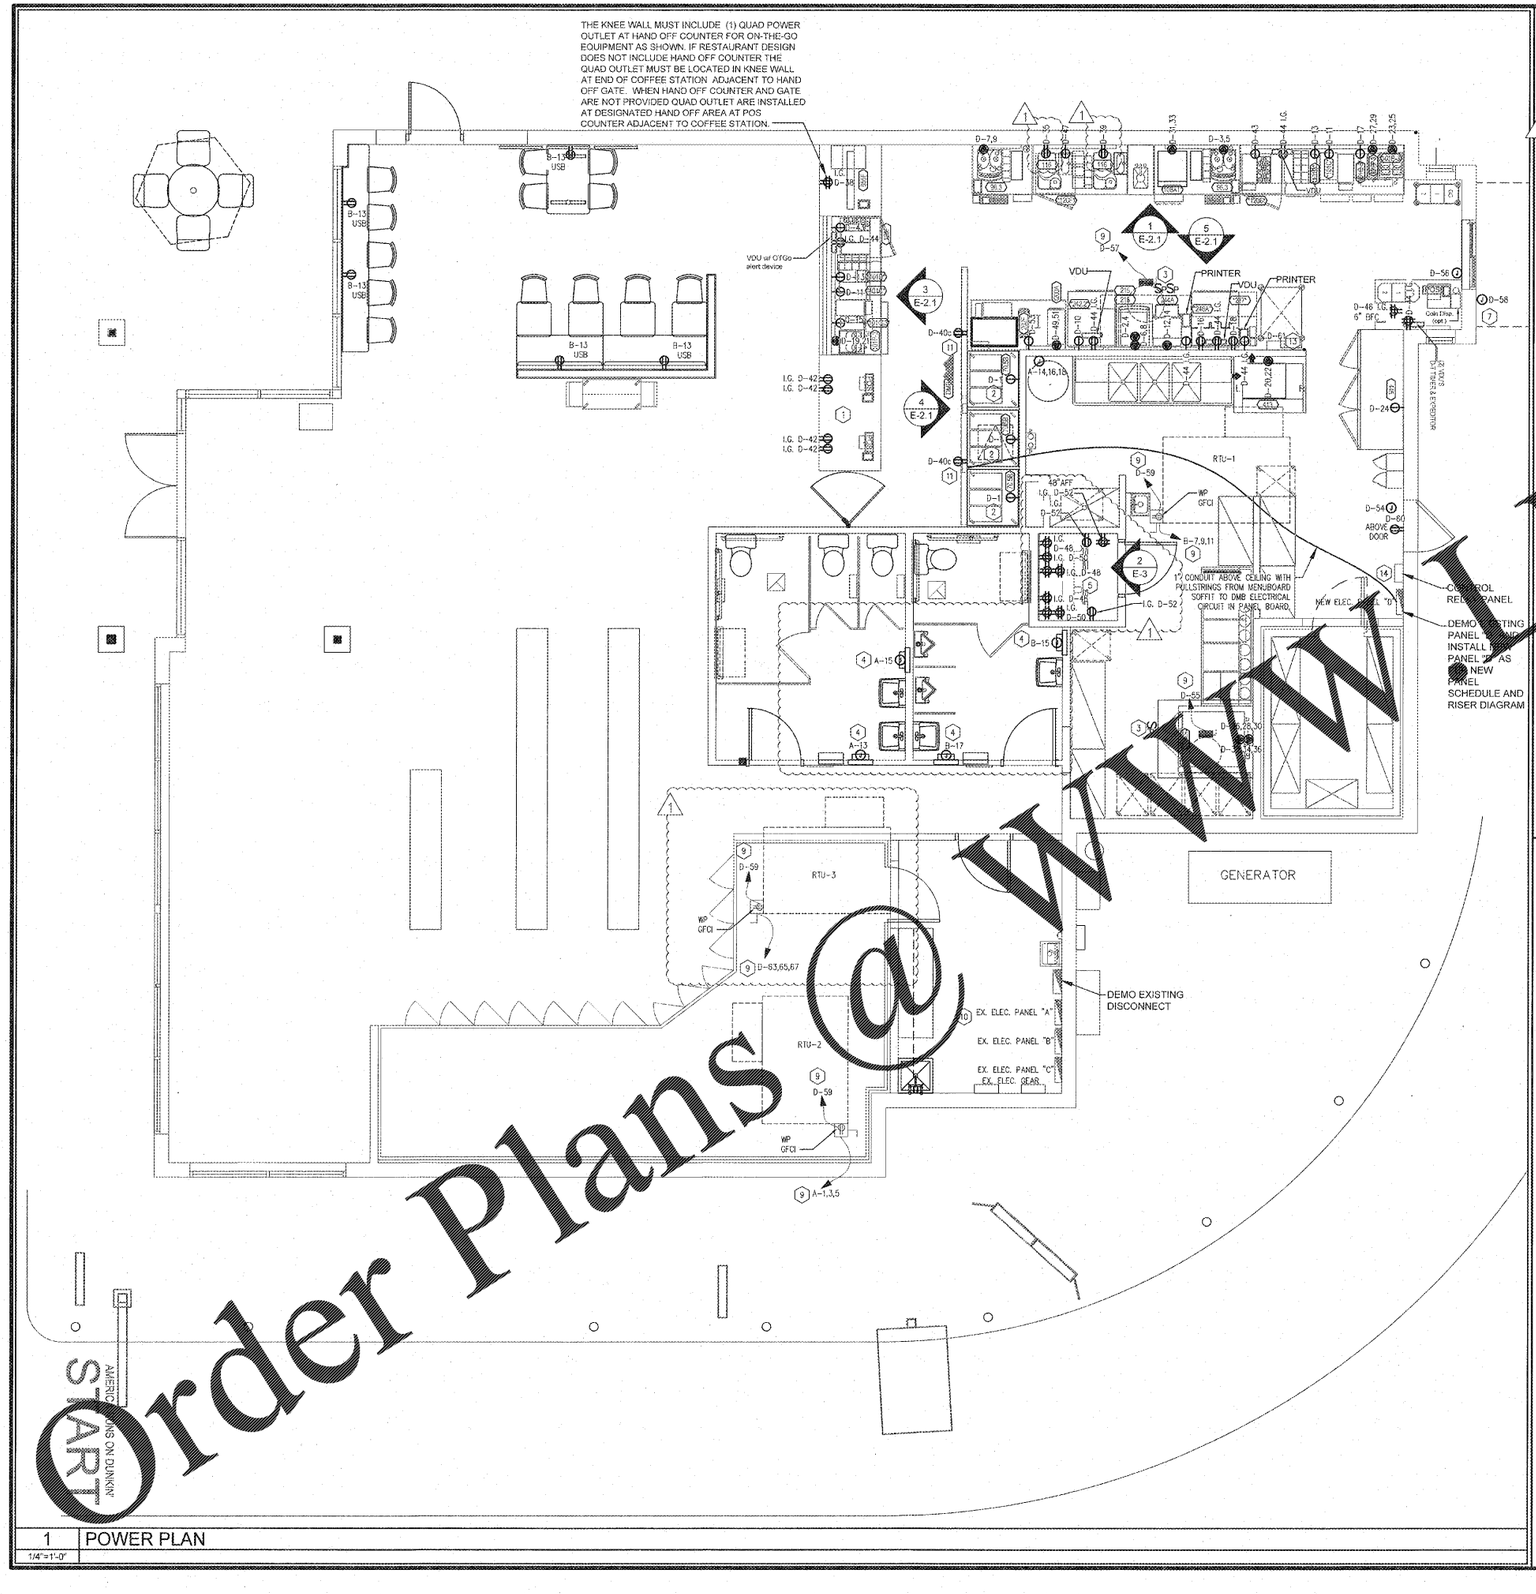

1 POWER PLAN
1/4"=1'-0"

KEYED NOTES:

1. SEE POS AND COMMUNICATIONS. PLAN FOR FURTHER INFORMATION REGARDING POS AND UNDER COUNTER ELECTRICAL SERVICE.
2. ELECTRICAL CONTRACTOR TO PROVIDE 25 FT. PIGTAIL FOR DONUT CASE WIRING.
3. PROVIDE RED ILLUMINATED SWITCH FOR HOOD EXHAUST FAN CONTROL AND LIGHTS. PROVIDE TAG ABOVE SWITCH IDENTIFYING HOOD USE.
4. NEW HAND DRYERS. E.C. SHALL INSTALL J-BOX PER MANUFACTURERS SPECIFICATIONS/ INSTALLATION GUIDE. PROVIDE LOCKABLE BREAKER PER NEC 422.31.
5. REFER TO POS COMMUNICATIONS FLOOR PLAN FOR LOCATIONS AND ELEVATIONS OF OFFICE RECEPTACLES.
6. NOT USED.
7. CONNECT THE DRIVE THRU MENU BOARD LIGHTING AND DT CANOPY LIGHTING CIRCUITS TO THE TIMECLOCK.
8. NOT USED.
9. EQUIPMENT MOUNTED ON ROOF. SEE MECHANICAL DRAWINGS FOR EXACT LOCATIONS.
10. EXISTING ELECTRICAL PANELS TO REMAIN.
11. CONTRACTOR TO MOUNT RECEPTACLE IN THE SOFFIT BEHIND THE MENUBOARD. VERIFY ACTUAL LOCATION WITH ARCHITECT PRIOR TO INSTALLING.
12. NOT USED.
13. CONTRACTOR SHALL PROVIDE POWER AND NECESSARY WIRING FOR THE HOOD CONTROL PANEL. SEE THE CAPTIVE AIRE DRAWINGS FOR WIRING REQUIREMENTS.
14. CONTROL RELAY PANEL. SEE LIGHTING PLAN FOR SCHEDULE AND CONTROL DETAIL DRAWINGS FOR ADDITIONAL INFORMATION.

RECEPTACLES TAGGED WITH "USB" IN THE SALES & SEATING AREAS SHALL BE HUBBELL #USB15X2I (IVORY) / NP26I (IVORY) COMBO USB CHARGER WITH TAMPER-RESISTANT RECEPTACLE.

SEATING AREA RECEPTACLES SHALL BE IVORY WITH IVORY COVER PLATE AND ARE TO BE MOUNTED AT 3' 2-1/2" AFF.

THESE PLANS ARE CONFIDENTIAL PROPERTY OF DUNKIN' BRANDS, INC., UNDER RESTRICTED ACCESS.

dunkin' brands

PROJECT NO.: 17229

NRD national restaurant designers
ARCHITECTS & ENGINEERS
3005 Carrington Mill Blvd., Morrisville, NC 27560
ph: 919 544 7251 fax: 919 544 9399
A Division of LMNT Associates

COMMONWEALTH OF VIRGINIA
REGISTERED PROFESSIONAL ENGINEER
No. 0402020
5/3/18

SET REVISIONS		
NO	DESCRIPTION	DATE
1	OWNER COMMENTS (RESTROOM CHANGE)	5/2/18

SHEET REVISIONS

DATE	3-18-18
SCALE	
DRAWN	CTT
CKD	DRS
APPD	DRS

DD FRESH BREW 1.0
908 MARKET DRIVE, EMPORIA, VA

ELECTRICAL POWER PLAN

PC# 358084

E-2.0

NOTE: DRAWINGS ARE NOT TO SCALE IF SHEET IS PLOTTED ON 11" x 17"

Order Plans @ WWW.LDILine.com