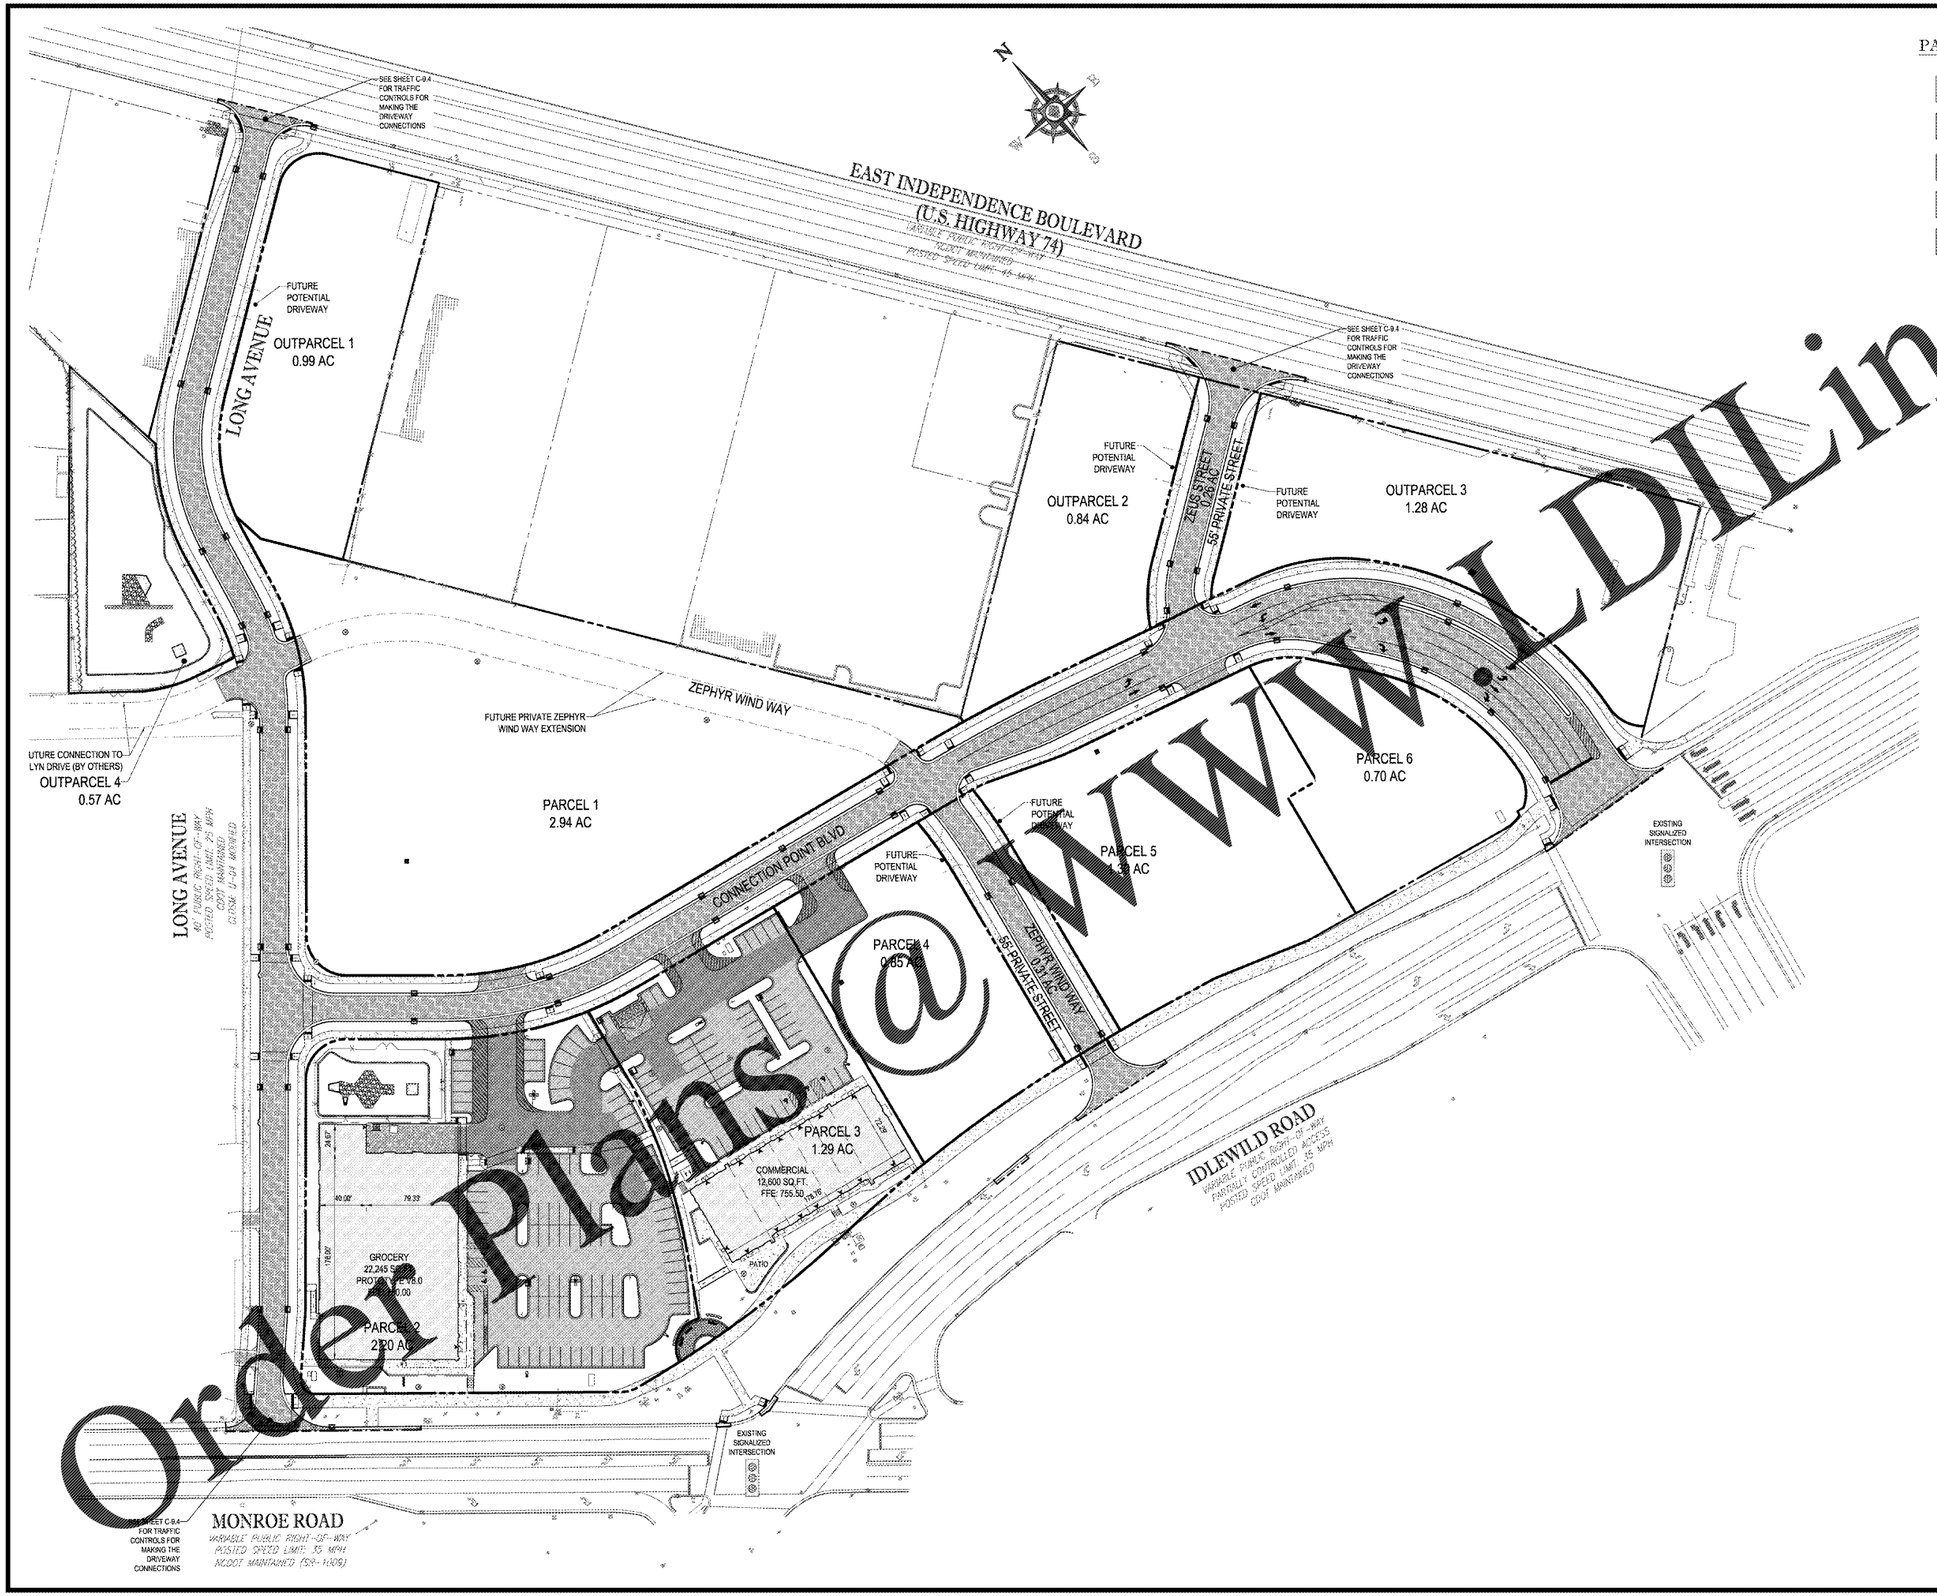

Order Plans @ WWW.CDLine.com

BOHLER ENGINEERING NC, PLLC
LAND SURVEYING ◆ PROJECT MANAGEMENT ◆ LANDSCAPE ARCHITECTURE
SUSTAINABLE DESIGN ◆ PERMITTING SERVICES ◆ TRANSPORTATION SERVICES
◆ UPSTATE NEW YORK ◆ SOUTHERN NEW JERSEY ◆ DENVER, CO ◆ CHARLOTTE, NC
◆ ORLANDO, FL ◆ PHILADELPHIA, PA ◆ PHOENIX, ARIZONA ◆ TAMPA, FL
◆ BOSTON, MA ◆ PITTSBURGH, PA ◆ RICHMOND, VIRGINIA ◆ ATLANTA, GA
◆ NEW YORK, NY ◆ LEHIGH VALLEY, PA ◆ CENTRAL VIRGINIA ◆ SOUTH FLORIDA
◆ WILMINGTON, NC ◆ PHILADELPHIA, PA ◆ RALEIGH, NC ◆ AUSTIN, TX
◆ NORTHERN NEW JERSEY ◆ REHOBOTH BEACH, DE ◆ WASHINGTON, DC
THE INFORMATION CONTAINED IN THIS DRAWING COMPRISES THE CONFIDENTIAL AND PROPRIETARY INTELLECTUAL PROPERTY OF BOHLER ENGINEERING NC, PLLC AND IS NOT TO BE REPRODUCED, DISCLOSED OR USED IN WHOLE OR IN PART FOR ANY PURPOSE WHATSOEVER WITHOUT THE WRITTEN PERMISSION OF BOHLER ENGINEERING NC, PLLC. VIOLATION OF THIS COPYRIGHT WILL BE PROSECUTED TO THE FULLEST EXTENT OF THE LAW.
© 2017 BOHLER ENGINEERING

REVISIONS

REV.	DATE	COMMENT	BY
1	10/11/17	PER CITY OF CLT & NCDOT COMMENTS	SRF
2	11/28/17	PER CITY OF CLT & NCDOT COMMENTS	SRF
3	1/9/18	PER MECKLENBURG COUNTY COMMENTS	SRF

811 KNOW WHAT'S BELOW ALWAYS CALL 811 **BEFORE YOU DIG**
It's fast. It's free. It's the law.

PROJECT No.:	NCC162120
DRAWN BY:	SRF/AJS
CHECKED BY:	BWR
DATE:	8/9/17
SCALE:	1" = 60'
CAD I.D.:	SSC

PROJECT:
CONNECTION POINT
FOR
EASTSIDE CONNECTIONS JV, LLC

LOCATION OF SITE
MONROE RD & LONG AVE
CHARLOTTE, NC 28212
MECKLENBURG COUNTY

BOHLER ENGINEERING NC, PLLC
NCBELS P-1432
1927 S. TRYON STREET, SUITE 310
CHARLOTTE, NC 28203
Phone: (980) 272-3400
Fax: (980) 272-3401
NC@BohlerEng.com

NORTH CAROLINA PROFESSIONAL ENGINEER No.31128 REGISTERED ANDREW P. MORIARTY 1/9/18

SHEET TITLE
PAVEMENT PLAN

SHEET NUMBER:
C-5.4

C:\USERS\BOHLER\DESKTOP\CONNECTION POINT_CENTRAL_181025.DWG LAST SAVED BY: SRF PLOTTED BY: SRF