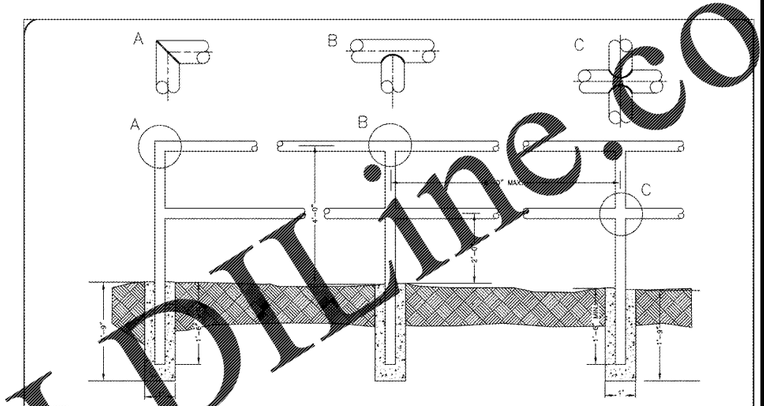

NOTES:
1. CONCRETE TO BE 3600 PSI COMPRESSIVE STRENGTH.
2. TYPE OF PIPE TO BE USED IS 1-5/8" MAX. O.D. BLACK IRON, LOW CARBON PIPE OR GALVANIZED.
3. ALL JOINTS TO HAVE A 1/2" FILLET WELD AT ALL JOINTS.
4. PAINT INSTALLATION PAINT ASSEMBLY WITH BLACK ALL WEATHER ENAMEL.
5. SEE DETAIL SD7.00 FOR WARRANTS
6. ALL ALTERNATIVE DESIGNS SHALL BE SENT TO CDOT FOR APPROVAL. ANY ALTERNATE DESIGN WILL BE PRIVATELY MAINTAINED.

NOT TO SCALE

CHARLOTTE.

CITY OF CHARLOTTE
LAND DEVELOPMENT STANDARDS
INCLUDES CHARLOTTE ETJ

SAFETY RAIL

STD. NO. 50.04A | REV. 16

BOHLER ENGINEERING NC, PLLC
SITE/CIVIL AND CONSULTING ENGINEERS | ARCHITECTS | THE LAND SURVEYING | PROJECT MANAGEMENT | LANDSCAPE ARCHITECTS | SUSTAINABLE DESIGN | PERMITTING SERVICES
NEW ENGLAND: BOSTON, MA; PHILADELPHIA, PA; PITTSBURGH, PA; ALBANY, NY; SOUTHEASTERN, PA; NORTHERN NEW JERSEY; SOUTHERN MARYLAND; NORTHERN VIRGINIA; RALEIGH, NC; SOUTHERN FLORIDA; DALLAS, TX; WASHINGTON, DC

REVISIONS

REV.	DATE	COMMENT	BY
1	10/11/17	PER CITY OF CLT & NCDOT COMMENTS	SRF
2	11/28/17	PER CITY OF CLT & NCDOT COMMENTS	SRF

811
KNOW WHAT'S BELOW
ALWAYS CALL 811
BEFORE YOU DIG
It's fast. It's free. It's the law.

PROJECT No. NCC162120
DRAWN BY: SRF/AJS
CHECKED BY: BWR
DATE: 8/9/17
SCALE: AS NOTED
CAD I.D. SD0

PROJECT:
CONNECTION POINT
FOR
EASTSIDE CONNECTIONS JV, LLC
LOCATION OF SITE
MONROE RD & LONG AVE
CHARLOTTE, NC 28212
MECKLENBURG COUNTY

BOHLER ENGINEERING NC, PLLC
NORTH CAROLINA
1927 S. TRYON STREET, SUITE 310
CHARLOTTE, NC 28203
Phone: (980) 272-3400
Fax: (980) 272-3401
NC@BohlerEng.com

PROFESSIONAL ENGINEER SEAL — No.31128 — ANDREW P. MORIARTY — 11/28/17

SHEET TITLE:
SITE DETAILS

SHEET NUMBER:
C-9.4

STATE OF NORTH CAROLINA DEPT. OF TRANSPORTATION DIVISION OF HIGHWAYS RALEIGH, N.C.

ENGLISH STANDARD DRAWING FOR TEMPORARY LANE CLOSURES
LANE CLOSURE SWITCHES FOR DIVIDED ROADWAYS
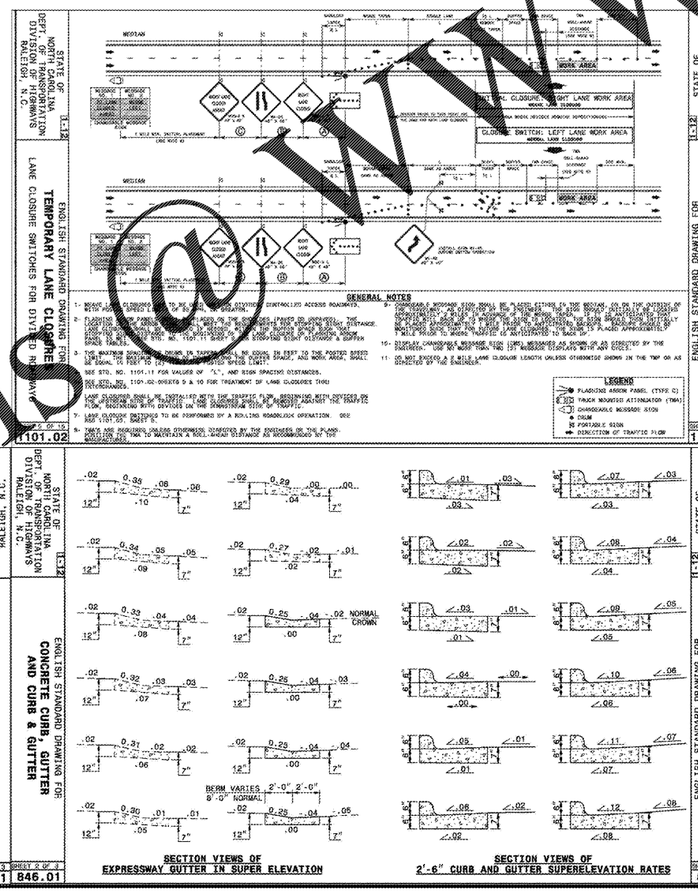
1101.02