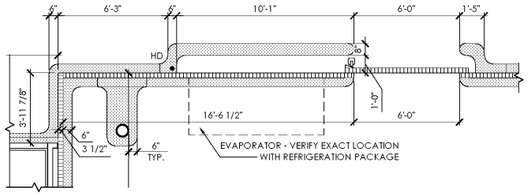

D3 Enlarged Plan - Cooler Service Door

SCALE: 1/4" = 1'-0"

PLAN NORTH

NOTE:
1. CONTRACTOR TO VERIFY LOCATIONS OF ALL WALL MOUNTED ITEMS AND PROVIDE SOLID BLOCKING FOR MOUNTING.
2. MILLWORK DIMENSIONS SHOWN ARE FOR REFERENCE ONLY. DIMENSIONS SHOULD BE VERIFIED AND COORDINATED WITH MILLWORK SUPPLIER.

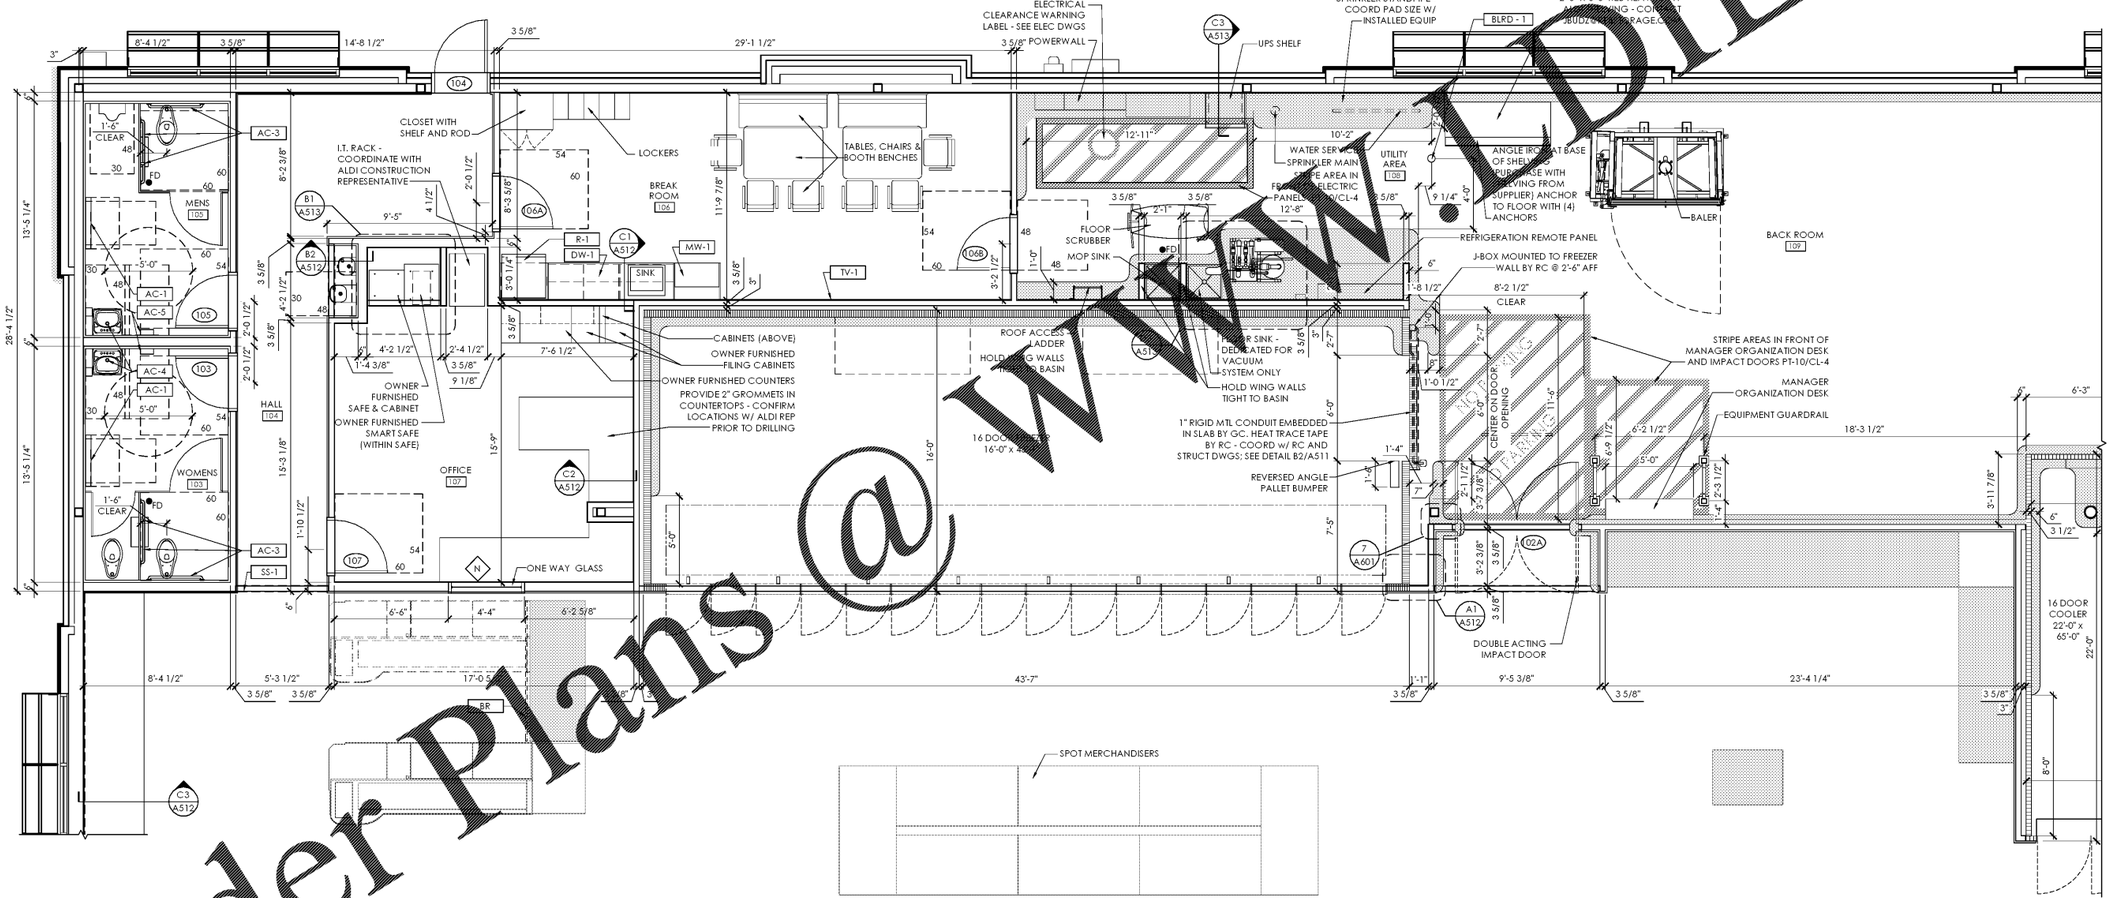

C1 Enlarged Plan - Cooler / Freezer / Ancillary

SCALE: 1/4" = 1'-0"

PLAN NORTH

	Issued:	Date:
A	Permit Set	12/05/17
B	Client Review Set	05/03/18
C	Bid Set	05/11/18
D		

	Revisions:	Date:
1		
2		
3		
4		
5		
6		
7		
8		
9		

DO NOT SCALE PLANS

Copying, Printing, Software and other processes required to produce these prints can stretch or shrink the actual paper or layout. Therefore, scaling of this drawing may be inaccurate. Contact ms consultants with any need for additional dimensions or clarifications.

ms consultants, inc.
engineers, architects, planners
920 Main Campus Drive
Suite 430
Raleigh, NC 27606-5213
phone 919.772.5565
fax 919.779.2308

DRAWN BY: MEM/KNW

REVIEWED BY: JAB

Seal

ALDI Inc.
1985 Old Union Church Road
Salisbury, NC 28146
(704) 642-0023
(704) 642-0078 fax

ALDI Inc. Store #: 65
Charlotte, NC
6113 Idlewild Road
Charlotte, NC 28212
Mecklenburg County

Project Name & Location:

Enlarged Plans

Drawing Name:

Prototype Rls. 09/07/17	Project No. 40452-13
Type: LHSD-V8	
XXX	A-401
Scale: As Noted	Drawing No.

Order Plans @ WWW.DILine.com

PLOTTED: 5/11/2018 3:53 PM