GENERAL FLOOR PLAN NOTES

1. DEPICTION OF EXISTING CONDITIONS ARE BASED ON OWNER-FURNISHED DOCUMENTS AND FIELD OBSERVATIONS. EXISTING ELEMENTS AND CONDITIONS CONCEALED BY IN-PLACE EQUIPMENT AND FINISHES WERE NOT OBSERVED OR INVESTIGATED. ONCE CUTTING AND SELECTIVE DEMOLITION WORK IS COMPLETE, REPORT ANY CONFLICTS TO ARCHITECT. THE CONTRACTOR SHALL MAKE ADJUSTMENTS AND/OR ALTERATIONS AS NECESSARY TO INSTALL COMPLETE AND OPERABLE SYSTEMS IN ACCORDANCE WITH THE CODES HAVING JURISDICTION AT NO ADDITIONAL COST TO THE GOVERNMENT.
2. CONTRACTOR SHALL NOTIFY THE CONTRACTING OFFICER IMMEDIATELY IF THERE IS ANY CONFLICT OR DEVIATION BETWEEN THE EXISTING CONDITIONS AND THE DRAWINGS AND/OR SPECIFICATIONS.
3. ALL PENETRATIONS THROUGH RATED FLOOR/CEILING ASSEMBLIES AND THROUGH FIRE RATED AND SMOKE BARRIER ASSEMBLIES, THOSE CREATED BY REMOVAL OF DEMOLISHED ITEMS AND THOSE DISCOVERED DURING CONSTRUCTION AS A RESULT OF PREVIOUS WORK AND THOSE CREATED BY NEW WORK, SHALL BE SEALED WEATHER TIGHT. ALL RATED SEPARATIONS SHALL MEET CURRENT CODE REQUIREMENTS.
4. ONLY ONE ELEVATOR IN A BANK SHALL BE WORKED ON AT A TIME. THE OTHER ELEVATORS IN THE BANK SHALL REMAIN IN WORKING ORDER UNTIL THE ELEVATOR BEING WORKED ON IS COMPLETE.
5. ALL DIMENSIONS ARE OF EXISTING CONDITIONS & SHALL BE FIELD VERIFIED.
6. REMOVE EXIST HOIST WAY DOORS ENTIRELY WHERE NEW HOST WAY DOORS ARE SCHEDULED.

FLOOR PLAN SHEET NOTES

1. ELEVATOR SHALL RECEIVE NEW INTERIOR FINISHES ONLY. SEE SHEET IN601.

7F **BLDG 1B - FIRST FLOOR - P17 & P18 - BLDG B**
1/4" = 1'-0"
F.F.E. 907.00'

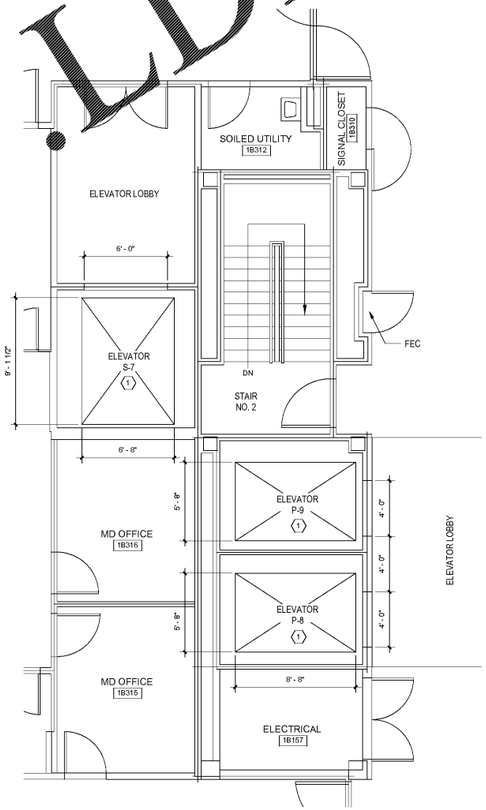

4F **FIRST FLOOR - S7, P8, & P9 - BLDG B**
1/4" = 1'-0"
F.F.E. 907.00'

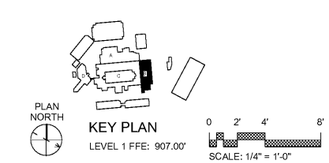

KEY PLAN
LEVEL 1 FFE: 907.00'
0 2' 4' 8'
SCALE: 1/4" = 1'-0"

100% CONSTRUCTION DOCUMENT SUBMISSION
FULLY SPRINKLERED

Order Plans @ WWW.LDILine.com

Revisions:	Date

CONSULTANTS:

ARCHITECT/ENGINEERS:

BES DESIGN/BUILD
BES DESIGN/BUILD, LLC
766 Middle St, Fairhope, AL 36532
Phone: 251.990.5778
Fax: 251.990.3716

Drawing Title: ENLARGED PLANS - S7, P8, P9, P17 & P18 - BLDG B	Project Title: UPGRADE ELEVATORS BUILDINGS A, B, C, AND D	Project Number: 508-14-123	ATLANTA VA MEDICAL CENTER
Approved: Project Director	Location: ATLANTA VAMC 1670 CLAIRMONT ROAD, DECATUR, GA, 30033	Building Number: A, B, C & D	
	Date: 2017.05.01 / Drawn: JDM / Checked: RP	Drawing Number: AE403	Department of Veterans Affairs
		Dwg. 10 of 28	

VA FORM 08-6231