* Reference Drawing

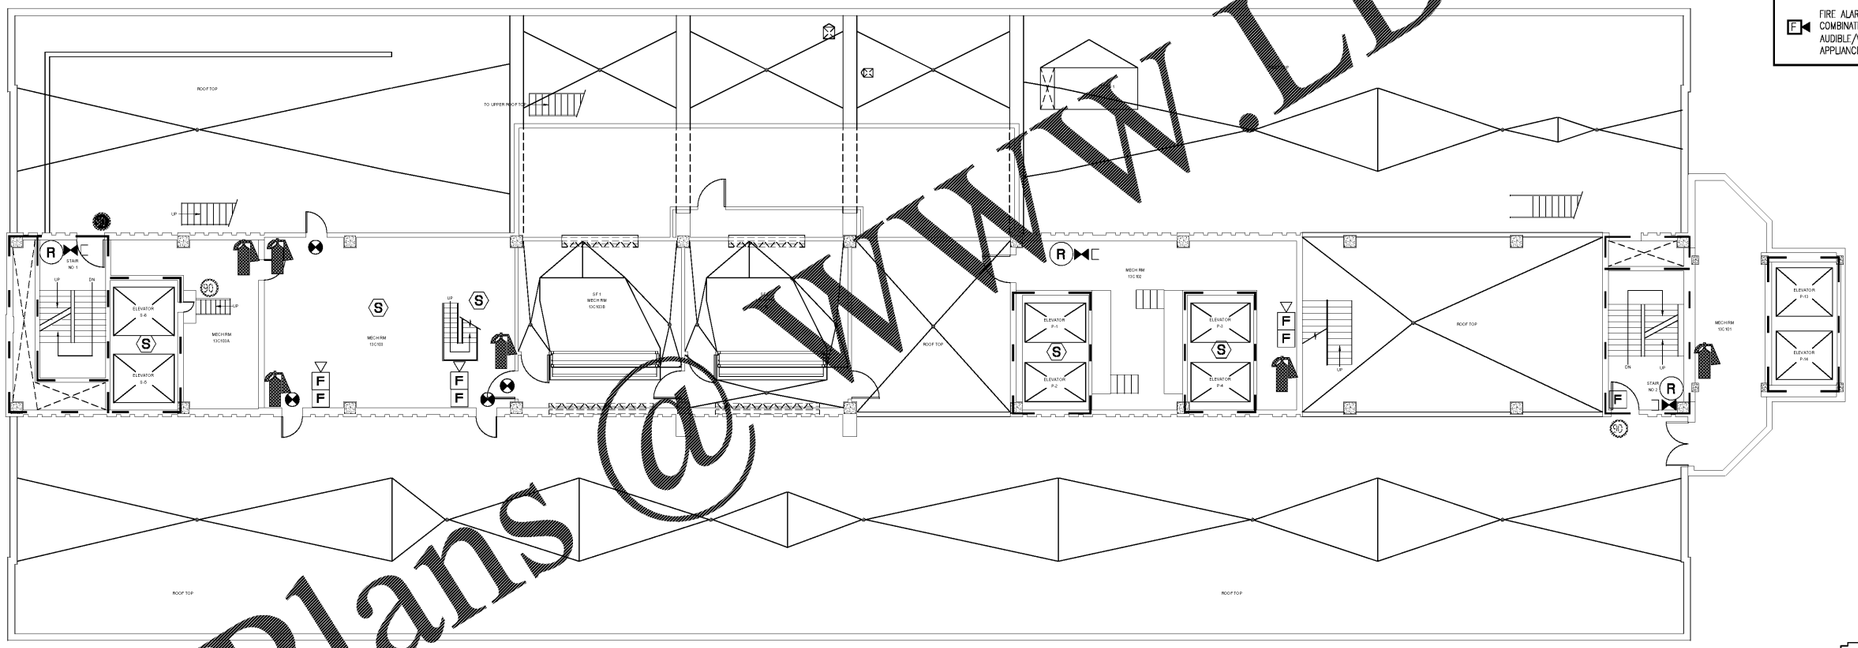

1 LSP13-C **ROOF AND PENTHOUSE PLAN - MAIN TOWER**
1/8" = 1'-0"

LIFE SAFETY PLAN LEGEND

- 1 HR FIRE BARRIER
- 2 HR FIRE BARRIER
- 1 HR FIRE/SMOKE BARRIER
- 2 HR FIRE/SMOKE BARRIER
- 30 MIN SMOKE BARRIER
- SMOKE PARTITION (HAZARDOUS AREA)
- STATE BOUNDARY DESIGNATION
- TOTAL TRAVEL DISTANCE TO EXIT
- TOTAL TRAVEL DISTANCE WITHIN A SMOKE COMPARTMENT
- DEAD END TRAVEL DISTANCE
- AREA OF REFUGE

- FIRE EXTINGUISHER
- EXIT
- EXIT LIGHT
- FIRE DEPARTMENT CONNECTION
- FIRE ALARM PULL STATION
- FIRE ALARM COMBINATION AUDIBLE/VISIBLE APPLIANCE
- CEILING MOUNTED SMOKE DETECTOR
- STANDPIPE
- FIRE HOSE CONNECTION
- 45 UL "C" LABEL. 45 MINUTES
- 60 UL "B" LABEL. 60 MINUTES
- 90 UL "A" LABEL. 90 MINUTES
- FACP FIRE ALARM CONTROL PANEL

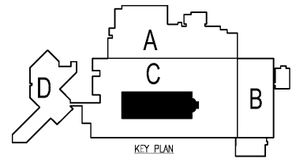

KEY PLAN

PLAN NORTH TRUE NORTH

FINAL SUBMITTAL

Revisions:	Date	CONSULTANTS:	ARCHITECT: G:\TM-Cad\TMM.bmp 590 Means Street, NW, Ste.200 Atlanta, GA 30318 404.214.9774	Drawing Title: ROOF AND PENTHOUSE PLAN - MAIN TOWER	Project Title: LIFE SAFETY PLAN UPDATE ATLANTA VA MEDICAL CENTER	Project Number: 508-14-933
				Approved: Project Director	Location: DECATUR GA.	Building Number: C
					Date: 01/12/2016 Checked: DM Drawn:	Drawing Number: LSP13-C Dwg. 054 of 181

OFFICE OF CONSTRUCTION AND FACILITIES MANAGEMENT

VA FORM 08-6231

Order Plans @ WWW.LDILine.com