LIFE SAFETY OCCUPANCY COUNT

AREA	SF	OCC	OCC FACTOR	# OF OCC
LEVEL 1				
PARKING	29597 SF	S	200	148
LOBBY	288 SF	S	200	2
ELECT	257 SF	S	200	2
IT	161 SF	S	200	1
SECURITY	161 SF	S	200	1
STORAGE	357 SF	S	200	2
MACHINE	95 SF	S	200	1
	30914 SF			157
LEVEL 2				
PARKING	36659 SF	S	200	183
LOBBY	288 SF	S	200	2
	36947 SF			185
LEVEL 3				
PARKING	36669 SF	S	200	184
LOBBY	288 SF	S	200	2
	36957 SF			186
TOTAL	104818 SF			528

CODE ANALYSIS LEGEND

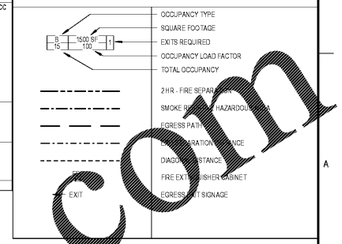

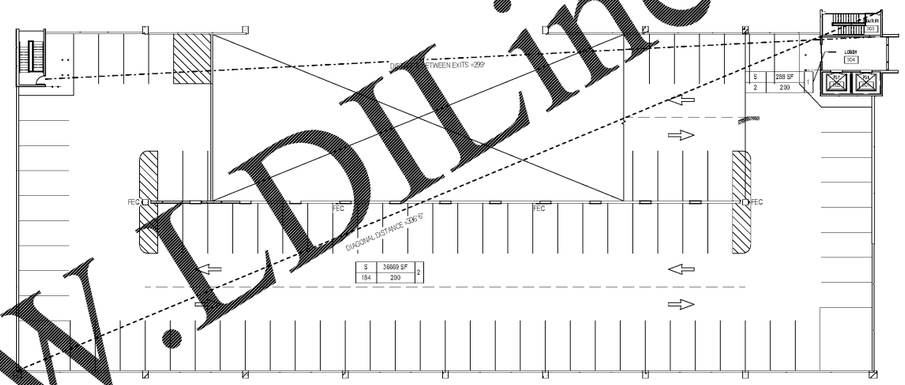

THIRD FLOOR LIFE SAFETY PLAN
SCALE: 1" = 20'-0"

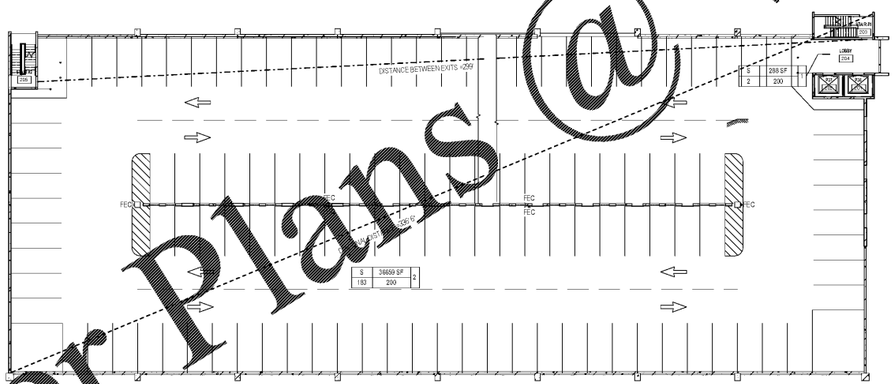

SECOND FLOOR LIFE SAFETY PLAN

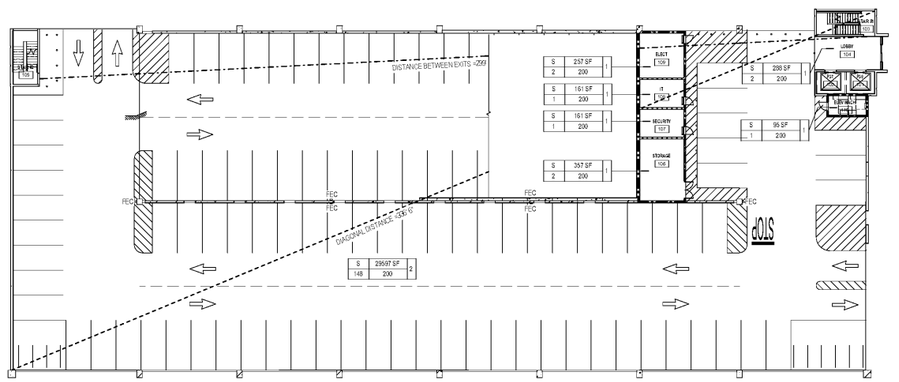

FIRST FLOOR LIFE SAFETY PLAN
SCALE: 1" = 20'-0"

Order Plans @ www.LDLine.com

Revisions:	Date

VA | U.S. Department of Veterans Affairs

MEMPHIS VAMC
1030 JEFFERSON AVE, MEMPHIS, TN 38104

ARCHITECT/ENGINEERS:

PROJECT LEAD
Architect, Structural Engineer, Civil Engineer
GUIDON DESIGN
905 N. CAPITOL AVE. SUITE 100 INDIANAPOLIS, IN 46204
317.800.6388
WWW.GUIDONDESIGN.COM
SUSTAINABLE ARCHITECTURE + ENGINEERING

MEP Engineer
APOGEE CONSULTING GROUP
1151 Kildaire Farm Rd.
Suite 120
Cary, NC 27511
Tele: 919-858-7420

Functional Design
CARL WALKER INC.
3211 Internet Blvd., Suite 220
Frisco, TX 75034
Tele: 469-777-5143

BID SET

Drawing Title: LIFE SAFETY PLAN	Project Title: CONSTRUCT PARKING GARAGE ON WEST LOT	Project Number: 15.1067	OFFICE OF FACILITIES MANAGEMENT
		Building Number:	
Approved for Design Concept: FACILITY MANAGEMENT DIVISION MANAGER	Location: MEMPHIS, TN	Drawing Number: GI102	VA Project Number: 614-319
	Date: 11/14/2016 / Checked By: UJ / Drawn By: KH		VA | U.S. Department of Veterans Affairs

C:\Revit Models\Local Documents\15.1067_Memphis VAGarage_khawkins.rvt