BID ALTERNATES

ALT.	DESCRIPTION (REFER TO SHEET G103 FOR MORE INFORMATION)
1.	**REMOVE ELEVATOR P37** SECOND ELEVATOR CAB, MACHINE, EQUIPMENT, KEEP THE SHAFT AND ALL CORRESPONDING ELEMENTS. INFILL OPENINGS WITH PRECAST PUNCH PANEL.
2.	**AREA DEDUCT #1** DEDUCT LEVEL 3 PRECAST CONCRETE STRUCTURE AND ASSOCIATED ITEMS FROM COLUMN LINE 1-3AB TO LEVEL 3 COLUMN LINE 1-7.6/C. REDUCE WEST STAIR TOWER LEVEL. THIS AREA DEDUCT INCLUDES PRECAST SPANDRELS, DOUBLE TEES, REDUCED LIGHTING AND ELECTRICAL, REDUCED PARKING STRIPING AND ALL OTHER ASSOCIATED ITEMS SHOWN AS BASE BID IN THIS LOCATION.
3.	**AREA DEDUCT #2** DEDUCT LEVEL 3 PRECAST CONCRETE STRUCTURE AND ASSOCIATED ITEMS FROM COLUMN LINE 7.6/B/C TO LEVEL 3 COLUMN LINE 9-3AB. REDUCE EAST STAIR TOWER AND ELEVATOR TOWER 1 LEVEL. THIS AREA DEDUCT INCLUDES PRECAST SPANDRELS, DOUBLE TEES, REDUCED LIGHTING AND ELECTRICAL, REDUCED PARKING STRIPING, AND ALL OTHER ASSOCIATED ITEMS SHOWN AS BASE BID IN THIS LOCATION.
4.	**AREA DEDUCT #3** DEDUCT LEVEL 2 PRECAST CONCRETE STRUCTURE AND ASSOCIATED ITEMS FROM COLUMN LINE 1-3AB TO LEVEL 2 COLUMN LINE 5.8/B. REDUCE WEST STAIR TOWER 1 LEVEL. THIS AREA DEDUCT INCLUDES PRECAST SPANDRELS, DOUBLE TEES, REDUCED LIGHTING AND ELECTRICAL, REDUCED PARKING STRIPING AND ALL OTHER ASSOCIATED ITEMS SHOWN AS BASE BID IN THIS LOCATION.

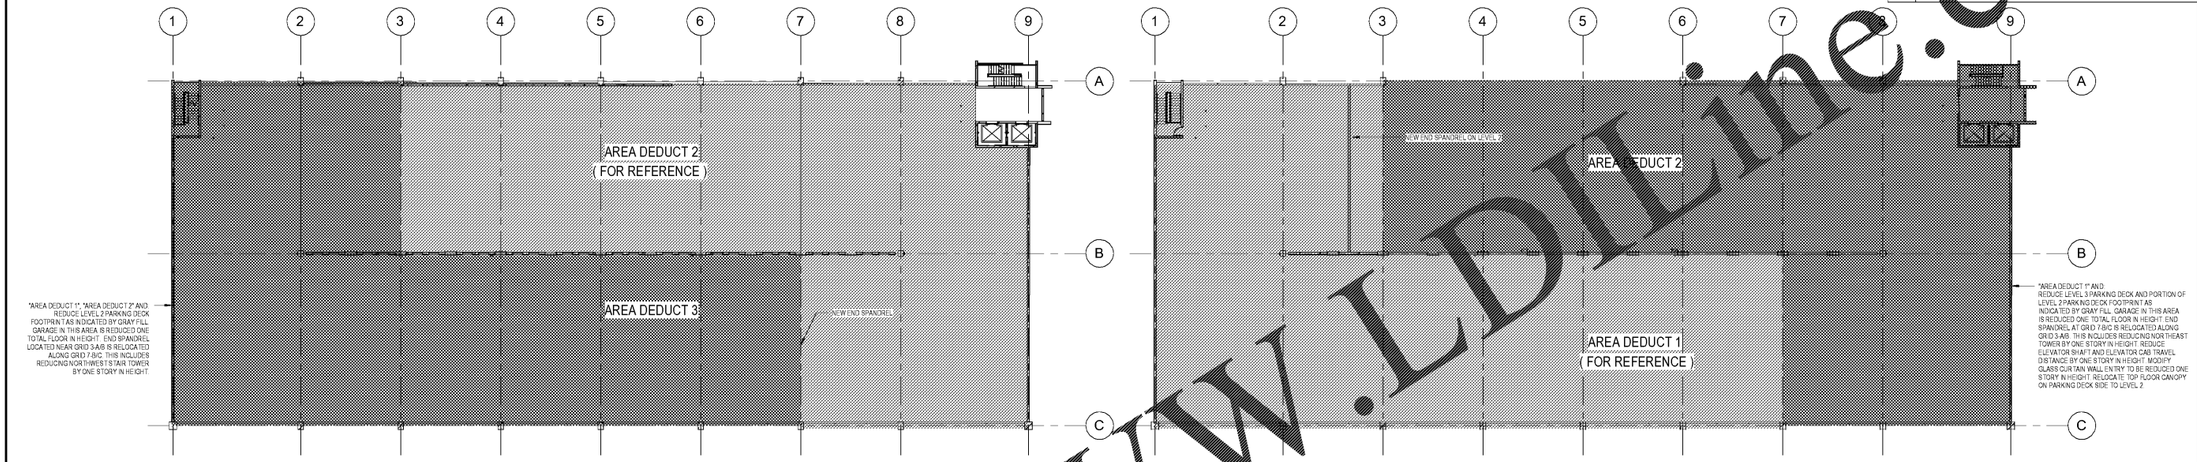

1 G103 BID DEDUCT - 04- "AREA DEDUCT 3"
SCALE: 1" = 20'-0"

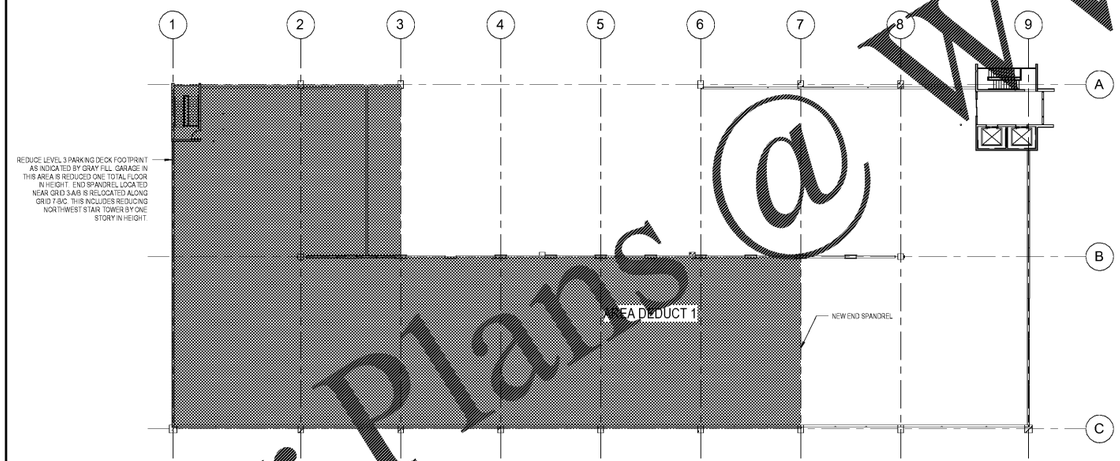

1 G103 BID DEDUCT - 02- "AREA DEDUCT 1"
SCALE: 1" = 20'-0"

1 G103 BID DEDUCT - 03- "AREA DEDUCT 2"
SCALE: 1" = 20'-0"

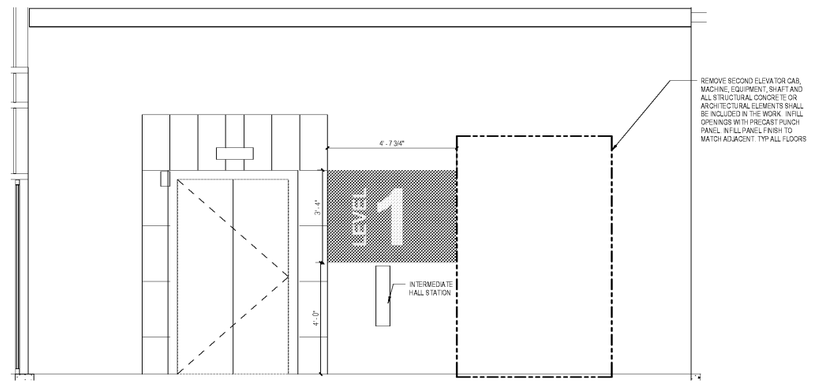

1 G103 BID DEDUCT - #1
SCALE: 1/2" = 1'-0"

Order Plans @ WWW.LDLine.com

Revisions:	Date

VA | U.S. Department of Veterans Affairs
MEMPHIS VAMC
1030 JEFFERSON AVE, MEMPHIS, TN 38104

ARCHITECT/ENGINEERS:

PROJECT LEAD
Architect, Structural Engineer, Civil Engineer
GUIDON DESIGN
905 N. CAPITOL AVE. SUITE 100 INDIANAPOLIS, IN. 46204
317.800.6388 WWW.GUIDONDESIGN.COM
SUSTAINABLE ARCHITECTURE + ENGINEERING

MEP Engineer
APOGEE CONSULTING GROUP
1151 Kildaire Farm Rd. Suite 120
Cary, NC 27511
Tele: 919-858-7420

Functional Design
CARL WALKER INC.
3211 Internet Blvd., Suite 220
Frisco, TX 75034
Tele: 469-777-5143

BID SET

Drawing Title: BID ALTERNATES	Project Title: CONSTRUCT PARKING GARAGE ON WEST LOT	Project Number: 15.1067	OFFICE OF FACILITIES MANAGEMENT
		Building Number:	
Approved for Design Concept: FACILITY MANAGEMENT DIVISION MANAGER	Location: MEMPHIS, TN	Drawing Number: G103	VA Project Number: 614-319
	Date: 11/14/2016 · Checked By: Checker · Drawn By: Author		VA | U.S. Department of Veterans Affairs

C:\Users\tmcdonald\Documents\15.1067_Memphis_Parking_Garage_tdtwalkins.rvt