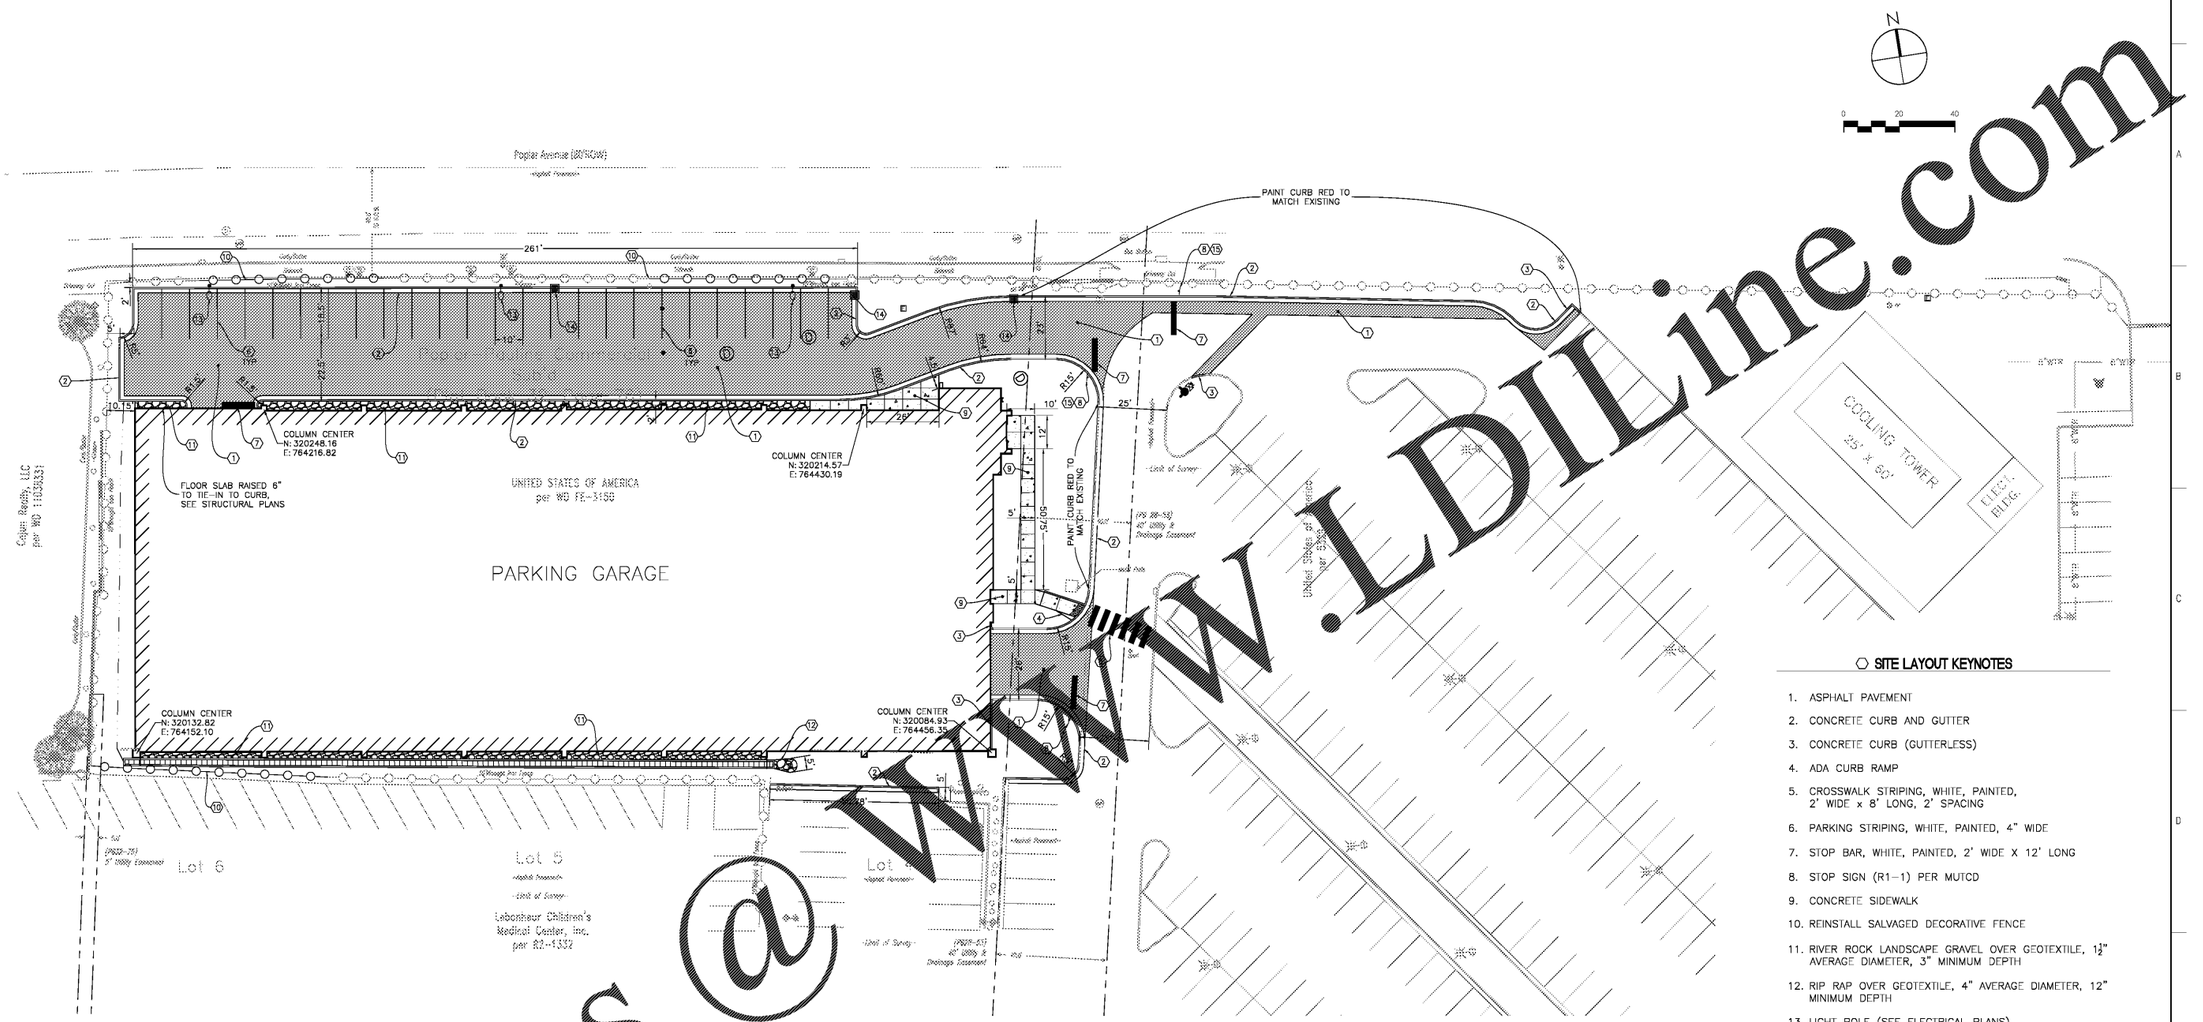

SITE LAYOUT KEYNOTES

1. ASPHALT PAVEMENT
2. CONCRETE CURB AND GUTTER
3. CONCRETE CURB (GUTTERLESS)
4. ADA CURB RAMP
5. CROSSWALK STRIPING, WHITE, PAINTED, 2' WIDE x 8' LONG, 2' SPACING
6. PARKING STRIPING, WHITE, PAINTED, 4" WIDE
7. STOP BAR, WHITE, PAINTED, 2' WIDE X 12' LONG
8. STOP SIGN (R1-1) PER MUTCD
9. CONCRETE SIDEWALK
10. REINSTALL SALVAGED DECORATIVE FENCE
11. RIVER ROCK LANDSCAPE GRAVEL OVER GEOTEXTILE, 1½" AVERAGE DIAMETER, 3" MINIMUM DEPTH
12. RIP RAP OVER GEOTEXTILE, 4" AVERAGE DIAMETER, 12" MINIMUM DEPTH
13. LIGHT POLE (SEE ELECTRICAL PLANS)
14. WIDEN GUTTER TO 24" TO MATCH STORM INLET GRATE
15. "CROSS TRAFFIC DOES NOT STOP" SIGN PLAQUE

Order Plans @ WWW.LDILine.com

Revisions:	Date

VA U.S. Department of Veterans Affairs
MEMPHIS VAMC
1030 JEFFERSON AVE, MEMPHIS, TN 38104

ARCHITECT/ENGINEERS:

PROJECT LEAD
Architect, Structural Engineer, Civil Engineer
GUIDON DESIGN
905 N. CAPITOL AVE. SUITE 100 INDIANAPOLIS, IN. 46204
317.800.6388 WWW.GUIDONDESIGN.COM
SUSTAINABLE ARCHITECTURE + ENGINEERING

MEP Engineer
APOGEE CONSULTING GROUP
1151 Kildaire Farm Rd. Suite 120 Cary, NC 27511
Tele: 919-858-7420

Functional Design
CARL WALKER INC.
3211 Internet Blvd., Suite 220 Frisco, TX 75034
Tele: 469-777-5143

BID SET

Drawing Title: SITE PLAN	Project Title: CONSTRUCT PARKING GARAGE ON WEST LOT	Project Number: 15.1067	OFFICE OF FACILITIES MANAGEMENT
		Building Number:	
Approved for Design Concept: FACILITY MANAGEMENT DIVISION MANAGER	Location: MEMPHIS, TN	Drawing Number: CS101	VA Project Number: 614-319
	Date: 11/14/2016 Checked By: KJC Drawn By: CMB		VA U.S. Department of Veterans Affairs