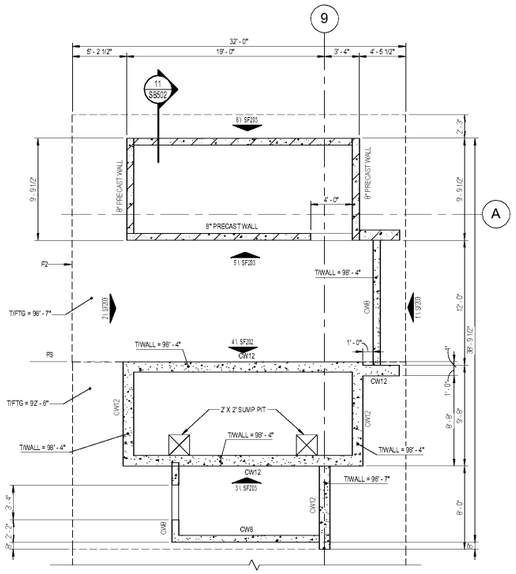

1 S8401 **STAIR #1 - FOUNDATION PLAN**
SCALE: 3/16" = 1'-0"

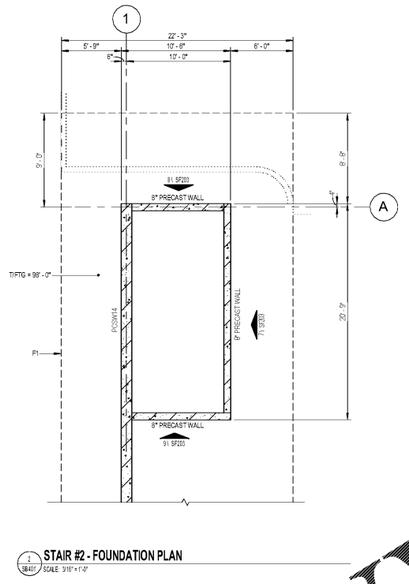

2 S8401 **STAIR #2 - FOUNDATION PLAN**
SCALE: 3/16" = 1'-0"

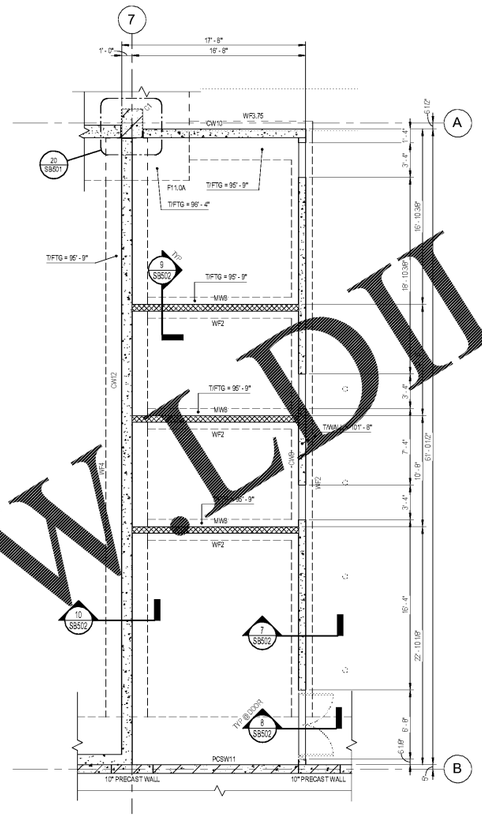

1 S8401 **STORAGE AREA - FOUNDATION PLAN**
SCALE: 3/16" = 1'-0"

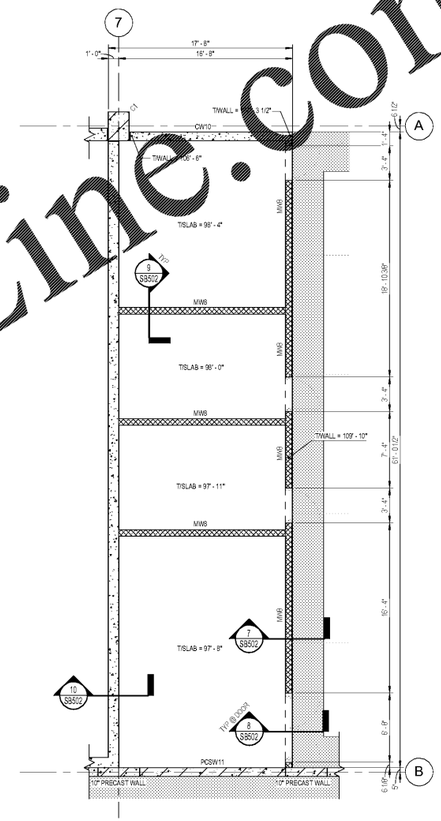

4 S8401 **STORAGE AREA - SLAB-ON-GRADE PLAN**
SCALE: 3/16" = 1'-0"

Order Plans @ WWW.LDILine.com

Revisions:	Date

U.S. Department of Veterans Affairs
MEMPHIS VAMC
1030 JEFFERSON AVE, MEMPHIS, TN 38104

MARK A. VANDEWOUDE REGISTERED NO. 10809552 STATE OF INDIANA PROFESSIONAL ENGINEER

ARCHITECT/ENGINEERS:

PROJECT LEAD
Architect, Structural Engineer, Civil Engineer
GUIDON DESIGN
905 N. CAPITOL AVE. SUITE 100 INDIANAPOLIS, IN. 46204
317.800.6388 WWW.GUIDONDESIGN.COM
SUSTAINABLE ARCHITECTURE + ENGINEERING

MEP Engineer
APOGEE CONSULTING GROUP
1151 Kildaire Farm Rd. Suite 120
Cary, NC 27511
Tele: 919-858-7420

Functional Design
CARL WALKER INC.
3211 Internet Blvd., Suite 220
Frisco, TX 75034
Tele: 469-777-5143

BID SET

Drawing Title: ENLARGED FOUNDATION PLANS	Project Title: CONSTRUCT PARKING GARAGE ON WEST LOT	Project Number: 15.1067	OFFICE OF FACILITIES MANAGEMENT
		Building Number:	
Approved for Design Concept: FACILITY MANAGEMENT DIVISION MANAGER	Location: MEMPHIS, TN	Drawing Number: SB401	VA Project Number: 614-319
	Date: 11/14/2016 / Checked By: MAV / Drawn By: WJT		U.S. Department of Veterans Affairs

C:\Users\WJT\Documents\15.1067-S-Memphis-VA-Garage_WJThomas.rvt