SPECIFIC ELEVATION NOTES	
NOTE	DESCRIPTION
E.1	REFER TO CIVIL DRAWINGS FOR FINAL SLOPE OF GRADE
E.2	BOLLARDS, RE: SHEET AP101 FOR MORE INFORMATION
E.3	1-1/2 PRECAST CONCRETE REVEAL TYP, REF DETAIL 8/AS311
E.4	5-1/2 PRECAST CONCRETE REVEAL TYP, REF DETAIL 7/AS311

EXTERIOR FINISH LEGEND	
CODE	DESCRIPTION
(#)	ALUMINUM CURTAIN WALL / STOREFRONT, RE: AS/3/12
CW	POURED IN PLACE CONCRETE RETAINING WALL SMOOTH FORM FINISH
MC	METAL COPING, COLOR TO MATCH PC-1

EXTERIOR FINISH LEGEND	
CODE	DESCRIPTION
	NOTE ALL FINISHES TO BE PC-1 UNLESS NOTED OTHERWISE
PC-1	PRECAST CONCRETE - STAIN , COLOR WHITE RE: SCHEDULE FOR FINISHES SPEC. SECTION
PC-2	PRECAST CONCRETE - STAIN , COLOR LIGHT BEIGE RE: SCHEDULE FOR FINISHES SPEC. SECTION
PC-3	PRECAST CONCRETE - STAIN , COLOR BLUE RE: SCHEDULE FOR FINISHES SPEC. SECTION

GLAZING GENERAL NOTES	
	ALL GLAZING IS TYPE "O" UNLESS NOTED BELOW
1.	TEMPER ALL GLAZING WITHIN 60 INCHES OF FINISH FLOOR AND WITHIN 24 INCHES HORIZONTALLY OF DOOR
2.	TEMPER ALL GLAZING THAT OCCURS ADJACENT TO STAIRWAYS, LANDINGS AND RAMPS WITHIN 36 INCHES HORIZONTALLY OF A WALKING SURFACE. WHEN EXPOSED SURFACE OF THE GLASS IS LESS THAN 60 INCHES ABOVE THE PLANE OF THE ADJACENT WALKING SURFACE.
3.	TEMPER ALL GLAZING THAT OCCURS ADJACENT TO STAIRWAYS WITHIN 60 INCHES HORIZONTALLY OF THE BOTTOM TREAD OF A STAIRWAY IN ANY DIRECTION WHEN THE EXPOSED SURFACE OF THE GLASS IS LESS THAN 60 INCHES ABOVE NOSE OF THE TREAD
4.	TEMPER ALL GLAZING WITHIN
5.	TEMPER PANE IF THE AREA IS GREATER THAN
6.	"S" SYMBOL INDICATES SIDELIGHT

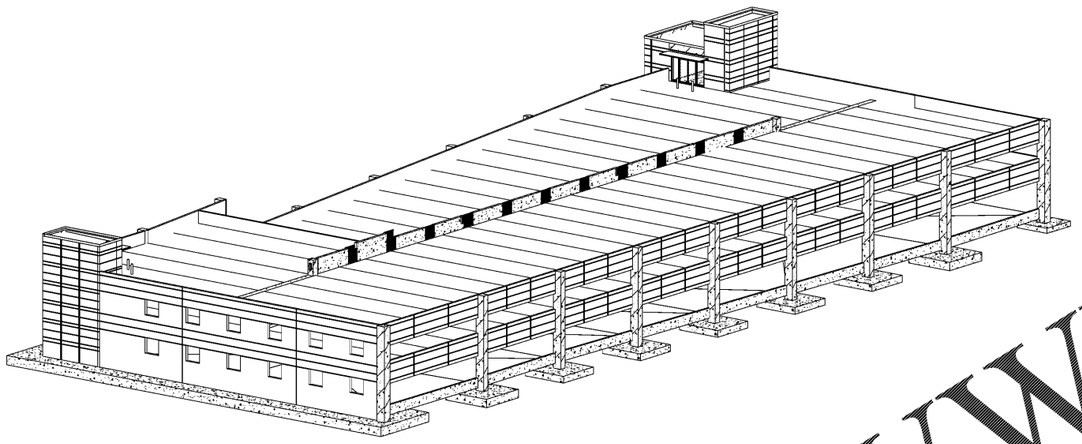

3 / AS302 — 3D NORTHWEST ISOMETRIC
SCALE

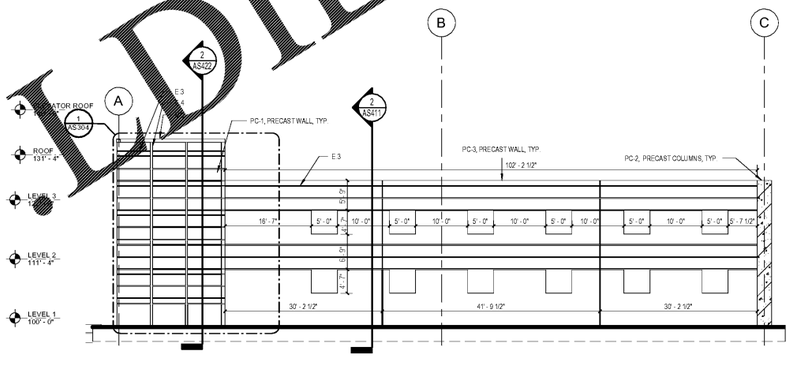

2 / AS302 — WEST ELEVATION
SCALE: 3/32" = 1'-0"

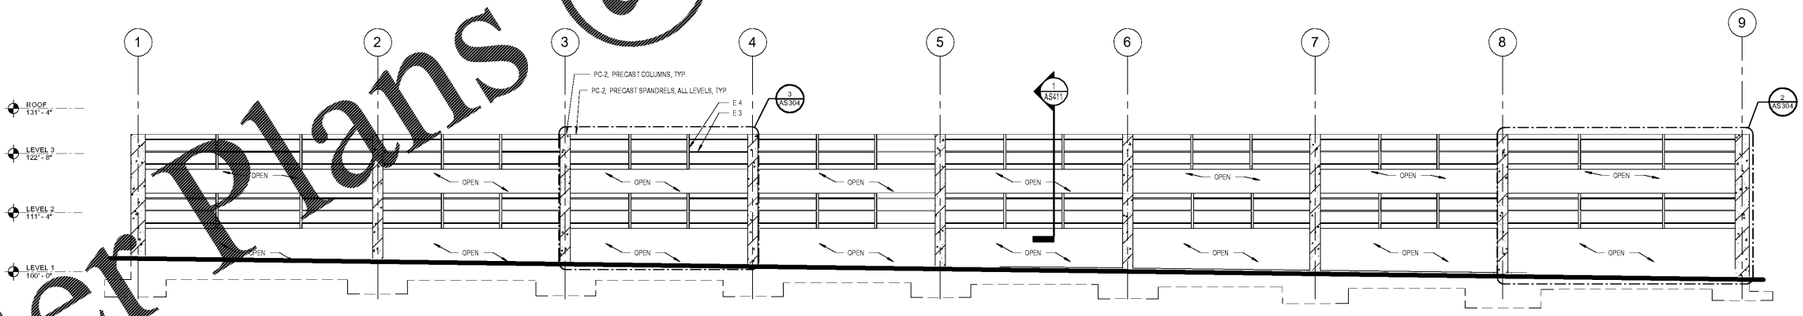

1 / AS302 — SOUTH ELEVATION
SCALE

Order Plans @ www.EDILine.com

Revisions:	Date

VA — U.S. Department of Veterans Affairs
MEMPHIS VAMC
1030 JEFFERSON AVE, MEMPHIS, TN 38104

ARCHITECT/ENGINEERS:

PROJECT LEAD
Architect, Structural Engineer, Civil Engineer
GUIDON DESIGN
905 N. CAPITOL AVE. SUITE 100 INDIANAPOLIS, IN 46204
317.800.6388
WWW.GUIDONDESIGN.COM
SUSTAINABLE ARCHITECTURE + ENGINEERING

MEP Engineer
APOGEE CONSULTING GROUP
1151 Kildaire Farm Rd. Suite 120
Cary, NC 27511
Tele: 919-858-7420

Functional Design
CARL WALKER INC.
3211 Internet Blvd., Suite 220
Frisco, TX 75034
Tele: 469-777-5143

BID SET

Drawing Title: BUILDING ELEVATIONS	Project Title: CONSTRUCT PARKING GARAGE ON WEST LOT	Project Number: 15.1067	OFFICE OF FACILITIES MANAGEMENT
		Building Number:	
Approved for Design Concept: FACILITY MANAGEMENT DIVISION MANAGER	Location: MEMPHIS, TN	Drawing Number: AS302	VA Project Number: 614-319
	Date: 11/14/2016 — Checked By: UJ — Drawn By: KH		VA U.S. Department of Veterans Affairs

C:\Users\kevin.hawkins\Documents\15.1067_Memphis_AGarage_khawkins.rvt