


5 AS311 ENLARGED THIRD FLOOR PLAN STAIR #2
SCALE: 1/4" = 1'-0"

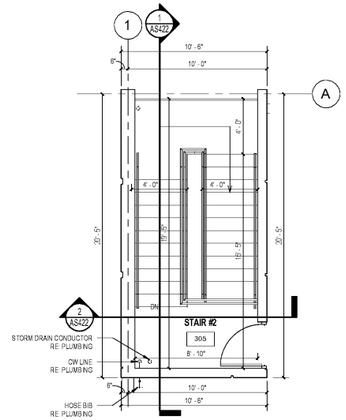


5 AS311 ENLARGED FIRST SECOND FLOOR PLAN STAIR #2
SCALE: 1/4" = 1'-0"




5 AS311 ENLARGED FIRST FLOOR PLAN STAIR #2
SCALE: 1/4" = 1'-0"

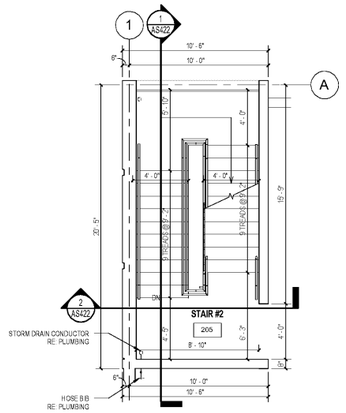


1 AS431 ENLARGED THIRD FLOOR PLAN STAIR #1
SCALE: 1/4" = 1'-0"

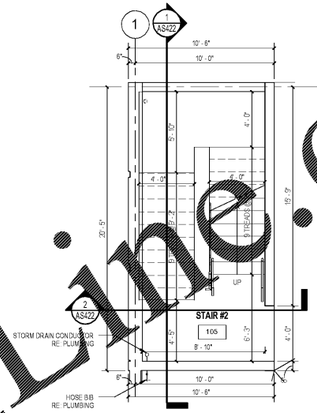


2 AS431 ENLARGED SECOND FLOOR PLAN STAIR #1
SCALE: 1/4" = 1'-0"

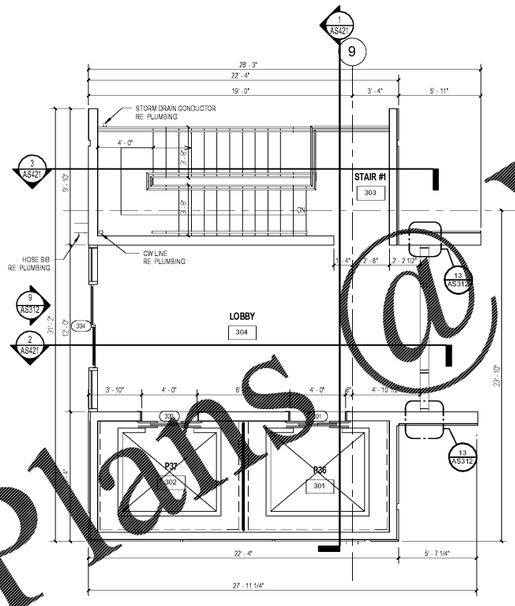


1 AS431 ENLARGED FIRST FLOOR PLAN STAIR #1
SCALE: 1/4" = 1'-0"

Order Plans @ WWW.LDILine.com
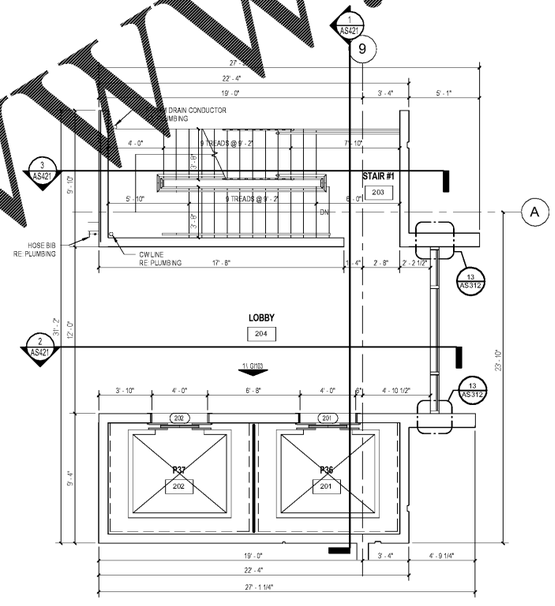
| Revisions: | Date |
|---|---|
| | |

VA U.S. Department of Veterans Affairs
MEMPHIS VAMC
1030 JEFFERSON AVE, MEMPHIS, TN 38104

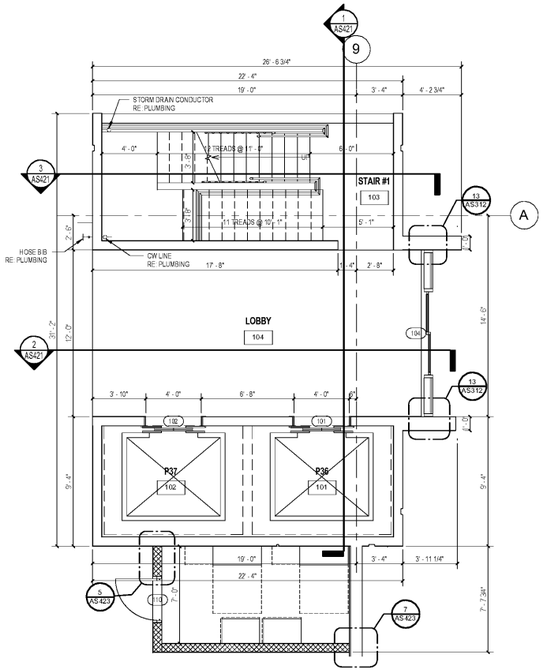ARCHITECT/ENGINEERS:

**PROJECT LEAD**
**Architect, Structural Engineer, Civil Engineer**
GUIDON DESIGN
905 N. CAPITOL AVE. SUITE 100 INDIANAPOLIS, IN. 46204
317.800.6388 WWW.GUIDONDESIGN.COM
SUSTAINABLE ARCHITECTURE + ENGINEERING

**MEP Engineer**
APOGEE CONSULTING GROUP
1151 Kildaire Farm Rd. Suite 120 Cary, NC 27511
Tele: 919-858-7420

**Functional Design**
CARL WALKER INC.
3211 Internet Blvd., Suite 220 Frisco, TX 75034
Tele: 469-777-5143

BID SET

| | | | |
|---|---|---|---|
| Drawing Title: ENLARGED PLANS | Project Title: CONSTRUCT PARKING GARAGE ON WEST LOT | Project Number: 15.1067 | OFFICE OF FACILITIES MANAGEMENT |
| | | Building Number: | |
| Approved for Design Concept: FACILITY MANAGEMENT DIVISION MANAGER | Location: MEMPHIS, TN | Drawing Number: AS501 | VA Project Number: 614-319 |
| | Date: 11/14/2016 / Checked By: UJ / Drawn By: KH | | VA U.S. Department of Veterans Affairs |

C:\Users\kyle.hawkins\Documents\15.1067_Memphis A Garage_khawkins.rvt