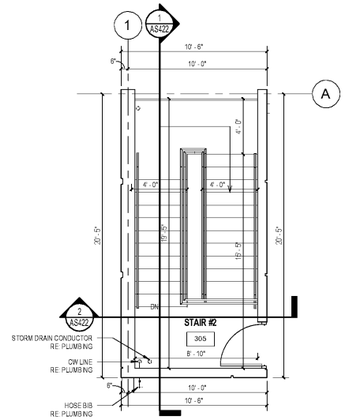

5 AS311 ENLARGED THIRD FLOOR PLAN STAIR #2
SCALE: 1/4" = 1'-0"

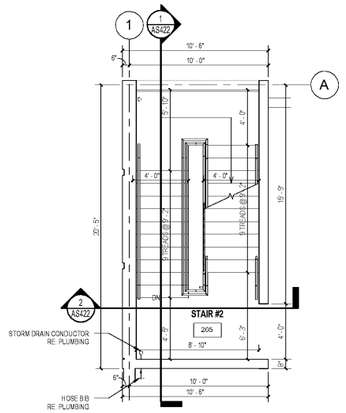

5 AS311 ENLARGED FIRST SECOND FLOOR PLAN STAIR #2
SCALE: 1/4" = 1'-0"

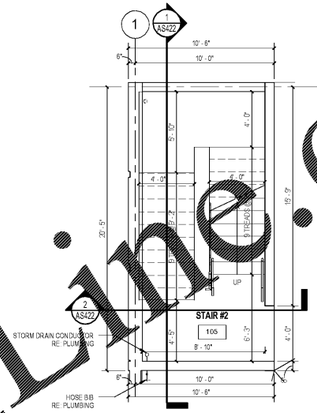

5 AS311 ENLARGED FIRST FLOOR PLAN STAIR #2
SCALE: 1/4" = 1'-0"

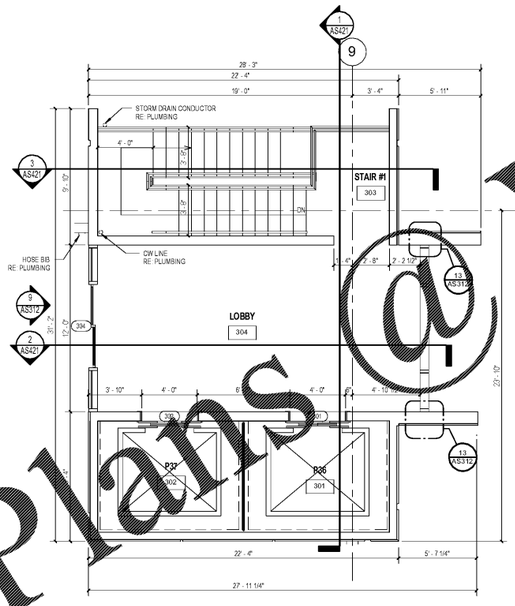

1 AS431 ENLARGED THIRD FLOOR PLAN STAIR #1
SCALE: 1/4" = 1'-0"

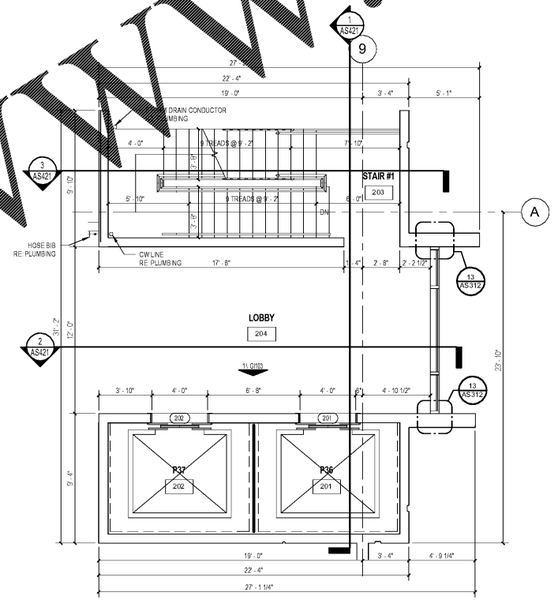

2 AS431 ENLARGED SECOND FLOOR PLAN STAIR #1
SCALE: 1/4" = 1'-0"

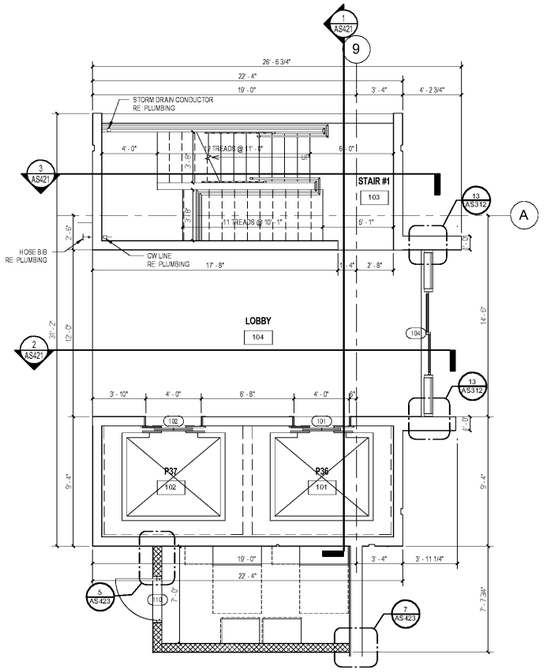

1 AS431 ENLARGED FIRST FLOOR PLAN STAIR #1
SCALE: 1/4" = 1'-0"

Order Plans @ WWW.LDILine.com

Revisions:	Date

VA U.S. Department of Veterans Affairs
MEMPHIS VAMC
1030 JEFFERSON AVE, MEMPHIS, TN 38104

ARCHITECT/ENGINEERS:

PROJECT LEAD
Architect, Structural Engineer, Civil Engineer
GUIDON DESIGN
905 N. CAPITOL AVE. SUITE 100 INDIANAPOLIS, IN. 46204
317.800.6388 WWW.GUIDONDESIGN.COM
SUSTAINABLE ARCHITECTURE + ENGINEERING

MEP Engineer
APOGEE CONSULTING GROUP
1151 Kildaire Farm Rd. Suite 120 Cary, NC 27511
Tele: 919-858-7420

Functional Design
CARL WALKER INC.
3211 Internet Blvd., Suite 220 Frisco, TX 75034
Tele: 469-777-5143

BID SET

Drawing Title: ENLARGED PLANS	Project Title: CONSTRUCT PARKING GARAGE ON WEST LOT	Project Number: 15.1067	OFFICE OF FACILITIES MANAGEMENT
		Building Number:	
Approved for Design Concept: FACILITY MANAGEMENT DIVISION MANAGER	Location: MEMPHIS, TN	Drawing Number: AS501	VA Project Number: 614-319
	Date: 11/14/2016 / Checked By: UJ / Drawn By: KH		VA U.S. Department of Veterans Affairs

C:\Users\kyle.hawkins\Documents\15.1067_Memphis A Garage_khawkins.rvt