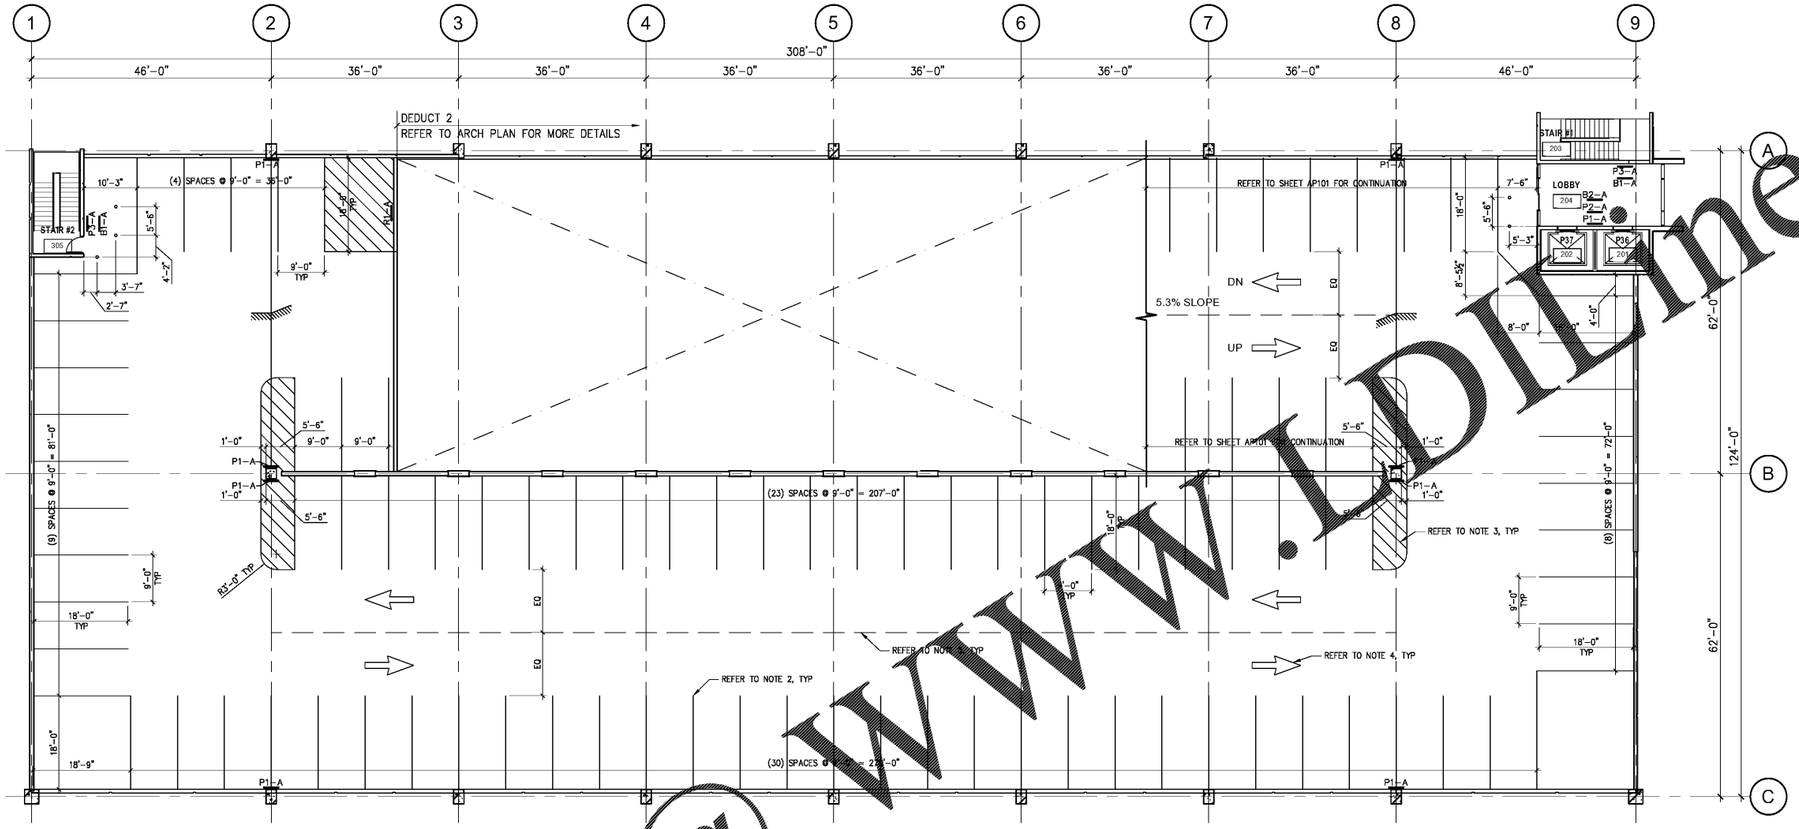

1 LEVEL 2 PLAN - ALTERNATE 2 - ARCHITECTURAL PARKING
3/32" = 1'-0"

NORTH

SHEET NOTES:

1. [illegible] INDICATES PAN MARKING LINE.
2. PARKING SPACE STRIPING TO BE 4" WIDE YELLOW STRIPING, REFER TO DWG. AP501 FOR ADD'L INFORMATION.
3. CROSS HATCH STRIPING TO BE 4" WIDE YELLOW STRIPING AT 24" O.C. INCLINED AT [illegible] LOCATIONS AS SHOWN ON THE PLANS, REFER TO DWG. AP501 FOR ADD'L INFORMATION.
4. PAINTED ARROWS TO BE PAINTED YELLOW AT LOCATIONS AS SHOWN ON THE PLANS, REFER TO DWG. AP501 FOR ADD'L INFORMATION.

   PAINTED GRAPHICS TO BE PLACED AT LOCATIONS AS SHOWN ON THE PLANS, REFER TO DWG. AP501 FOR ADD'L INFORMATION
6. XXX-X (XXX) REPRESENTS SIGN MARK, REFER TO SHEET AP601 – SIGN SCHEDULE. THE SECOND CHARACTER (–X) IS THE SIGN MOUNTING DETAIL, REFER TO SHEET AP601 – SIGN MOUNTING SCHEDULE. ALL SIGNAGE AND GRAPHICS TO BE PLACED AS SHOWN ON PLANS AND PER DETAIL 4/AP601. REFER TO SHEET AP601 FOR ADDITIONAL SIGN INFORMATION.
7. ALL SIGNS LOCATED AT ENTRY/EXIT SHOULD BE CENTERED IN LANES, TYPICAL.
8. PARKING SPACE STRIPING DIMENSIONS INDICATED ARE NOMINAL DIMENSIONS. TOLERANCES ARE AS FOLLOWS:
   - A. PARKING SPACE LENGTH = INDICATED LENGTH ± 2".
   - B. PARKING SPACE WIDTH = INDICATED WIDTH ± 1".
   - C. BASE LINE LENGTH = INDICATED LENGTH ± 1".
   - D. STRIPE WIDTH = 4"± 1/4".
   - E. TOTAL OVERALL STRING BASELINE DIMENSIONS = INDICATED LENGTH ± 2" PER RUN.
9. PARKING SPACE DIMENSIONS INDICATED ARE FROM THE FACE OF A WALL OR COLUMN, UNLESS OTHERWISE INDICATED OR NOTED.
10. STRUCTURAL AND ARCHITECTURAL COMPONENTS ARE FOR REFERENCE ONLY, REFER TO STRUCTURAL AND ARCHITECTURAL DISCIPLINE DRAWINGS.

ALTERNATE 2 PARKING SUMMARY

DESCRIPTION	STANDARD	MOTORCYCLE	TOTAL	AREA (SF)
LEVEL 2	88	---	88	29,400
LEVEL 1	105	8	113	37,500
GARAGE TOTAL	193	8	201	66,900
SURFACE SPACES LOST	131	---	131	
NET GAIN FOR SITE	62	8	70	

PARKING EFFICIENCY = 332.9 SF/SPACE
STANDARD SPACE = 9'-0" X 18'-0"
MOTORCYCLE SPACE = 5'-0" X 8'-0"

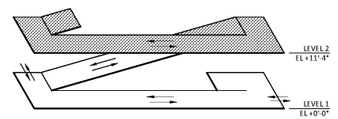

ISOMETRIC
NO SCALE

NORTH

Order Plans @ WWW.IDLine.com

Revisions:	Date

VA U.S. Department of Veterans Affairs
MEMPHIS VAMC
1030 JEFFERSON AVE MEMPHIS, TN 38104

ARCHITECT/ENGINEERS:

PROJECT LEAD
Architect, Structural Engineer, Civil Engineer
GUIDON DESIGN
905 N. CAPITOL AVE. SUITE 100 INDIANAPOLIS, IN. 46204
317.800.6388 WWW.GUIDONDESIGN.COM
SUSTAINABLE ARCHITECTURE + ENGINEERING

MEP Engineer
APOGEE CONSULTING GROUP
1151 Kildaire Farm Rd. Suite 120
Cary, NC 27511
Tele: 919-858-7420

Functional Design
CARL WALKER INC.
3211 Internet Blvd., Suite 220
Frisco, TX 75034
Tele: 469-777-5143

BID SET

Drawing Title: ALTERNATE 2 PLAN - ARCHITECTURAL PARKING	Project Title: CONSTRUCT PARKING GARAGE ON WEST LOT	A/E Project Number: 15.1067	OFFICE OF FACILITIES MANAGEMENT
		Building Number:	
Approved for Design Concept: FACILITY MANAGEMENT DIVISION MANAGER	Location: MEMPHIS, TN	Drawing Number: AP105	VA Project Number: 614-319
	Date: 11/14/2016 / Checked By: GAW / Drawn By: DEB		VA U.S. Department of Veterans Affairs

C:\Users\[illegible]\Documents\GID_REVIT_LOCAL\614-1030A_MVA-Garage_[illegible].rvt