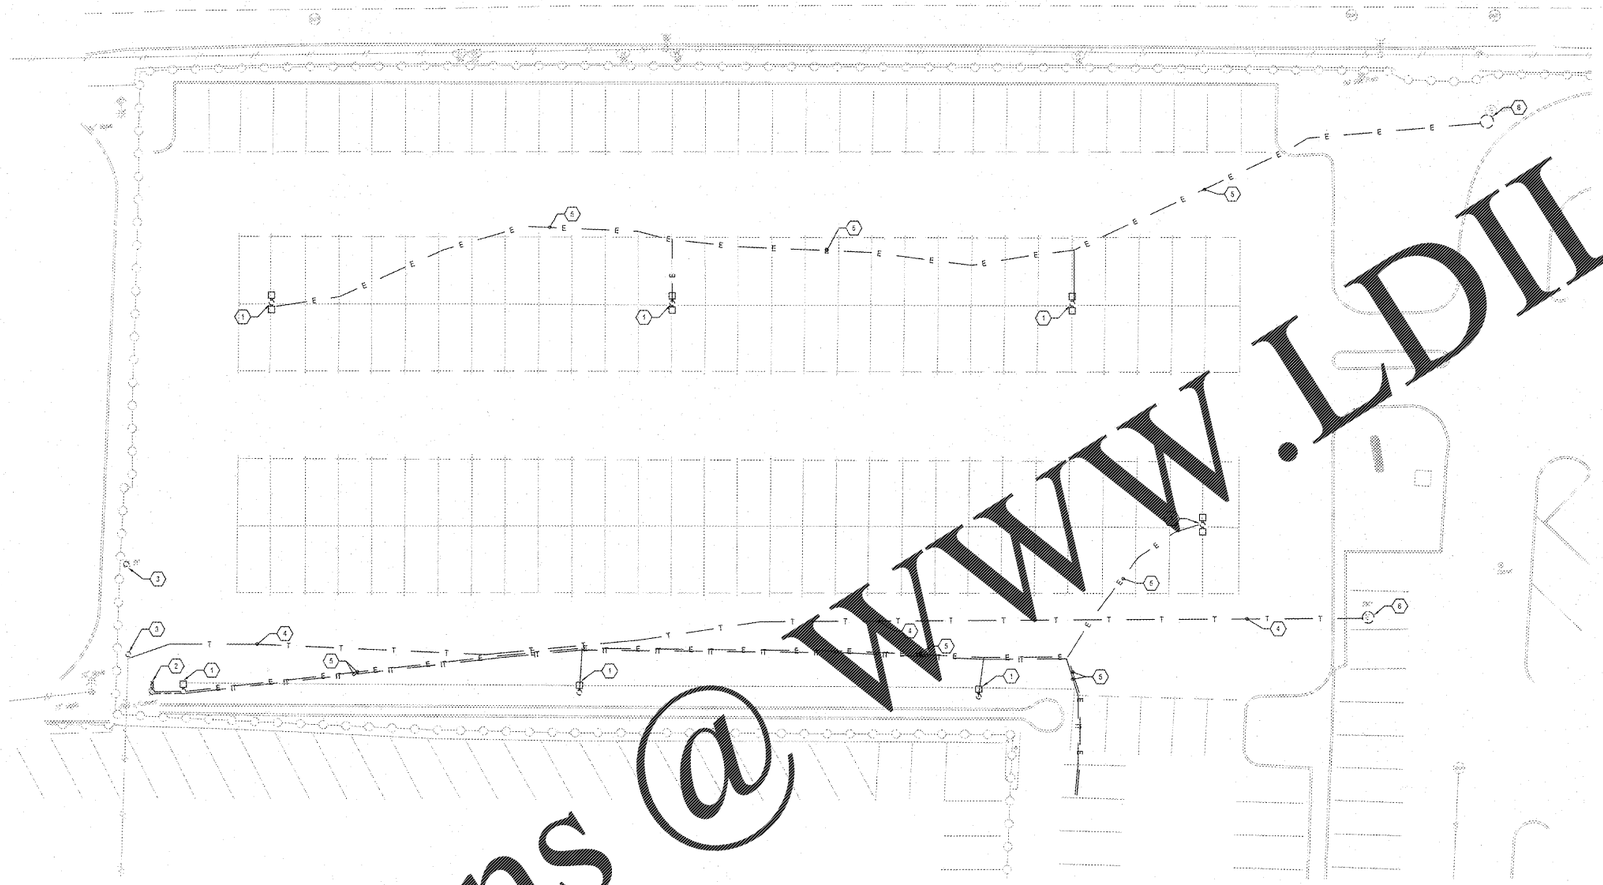

1 ELECTRICAL SITE DEMO PLAN
1" = 15'

GENERAL NOTES

1. UNDERGROUND CONDUIT MAY BE ABANDONED IN PLACE WHERE IT DOES NOT IMPEDE GARAGE CONSTRUCTION. ALL CONDUCTORS AND CABLING SHALL BE DEMOLISHED TO ITS SOURCE; NO CONDUCTORS OR CABLING MAY BE ABANDONED.
2. EXISTING LIGHTING, RECEPTACLES, AND CAMERAS ARE CIRCUITED FROM ELECTRICAL ROOM EB11 NEAR THE SOUTH WEST CORNER OF BUILDING 1, SECOND FLOOR PANEL 'LNS2' CIRCUITS 34,18,16 AND 14, AND 'RNS2' CIRCUITS 57, 59, 60, 62, (3) SPARE CIRCUITS. ALL DEVICES NOT LABELED FOR DEMOLITION OR OUTSIDE AREA OF WORK SHALL REMAIN CIRCUITED. PROVIDE PANEL SCHEDULES REFLECTING CIRCUITING CHANGES.
3. FOR ALL ABANDONED WIRING TO BE DEMOLISHED, OPEN J-BOX AND INSPECT EACH PULL BOX OR MAN HOLE AND VERIFY WIRING HAS NOT BEEN SPLICED TO OTHER DEVICES NOT TO BE DEMOLISHED.
4. PHASE ALL UNDERGROUND WORK TO LOCATE AND PROTECT ALL EXISTING UTILITIES. DAMAGE TO EXISTING UNDERGROUND CONSTRUCTION SHALL BE REPAIRED AT NO ADDITIONAL COST.

KEYED NOTES

1. DEMO POLE, LIGHT AND APPURTENANCES.
2. DEMO POLE, CAMERA AND APPURTENANCES.
3. DEMO ABANDONED UTILITY POLE. COORDINATE WITH MLGW.
4. EXISTING DRAWINGS p.LOCATED IN PIPE ON ABANDONED UTILITY POLE (KEYNOTE 3) INDICATE BURIED TELEPHONE LINE WHICH PRE-DATES 1997. VERIFY LINE IS ABANDONED AND DEMO.
5. DEMO LIGHTING AND RECEPTACLE POWER CONDUCTORS AND CAMERA CABLES TO SOURCE.
6. AFTER DEMOLITION OF WIRING/CABLING, VERIFY THAT NO OTHER WIRING OR CABLING IS PRESENT AND IN-USE WITHIN MANHOLE AND DEMO MANHOLE.

Order Plans @ WWW.LDILine.com

Revisions:	Date

VA U.S. Department of Veterans Affairs
MEMPHIS VAMC
1030 JEFFERSON AVE MEMPHIS, TN 38104

ARCHITECT/ENGINEERS:

PROJECT LEAD
Architect, Structural Engineer, Civil Engineer
GUIDON DESIGN
905 N. CAPITOL AVE. SUITE 100 INDIANAPOLIS, IN 46204
317.800.6388 WWW.GUIDONDESIGN.COM
SUSTAINABLE ARCHITECTURE + ENGINEERING

MEP Engineer
APOGEE CONSULTING GROUP
1151 Kildaire Farm Rd. Suite 120 Cary, NC 27511
Tele: 919-858-7420

Functional Design
CARL WALKER INC.
3211 Internet Blvd., Suite 220 Frisco, TX 75034
Tele: 469-777-5143

BID SET

Drawing Title: ELECTRICAL SITE DEMO PLAN	Project Title: CONSTRUCT PARKING GARAGE ON WEST LOT	Project Number: 15-412	OFFICE OF FACILITIES MANAGEMENT
		Building Number:	
Approved for Design Concept: FACILITY MANAGEMENT DIVISION MANAGER	Location: MEMPHIS, TN	Drawing Number: EE101	VA Project Number: 614-319
	Date: 11/14/2016 / Checked By: JKM / Drawn By: SCB		VA U.S. Department of Veterans Affairs

C:\Users\...\Documents\SD_REVIT_LOCAL\614-1000-A_MVA-Garage_eveh.rvt