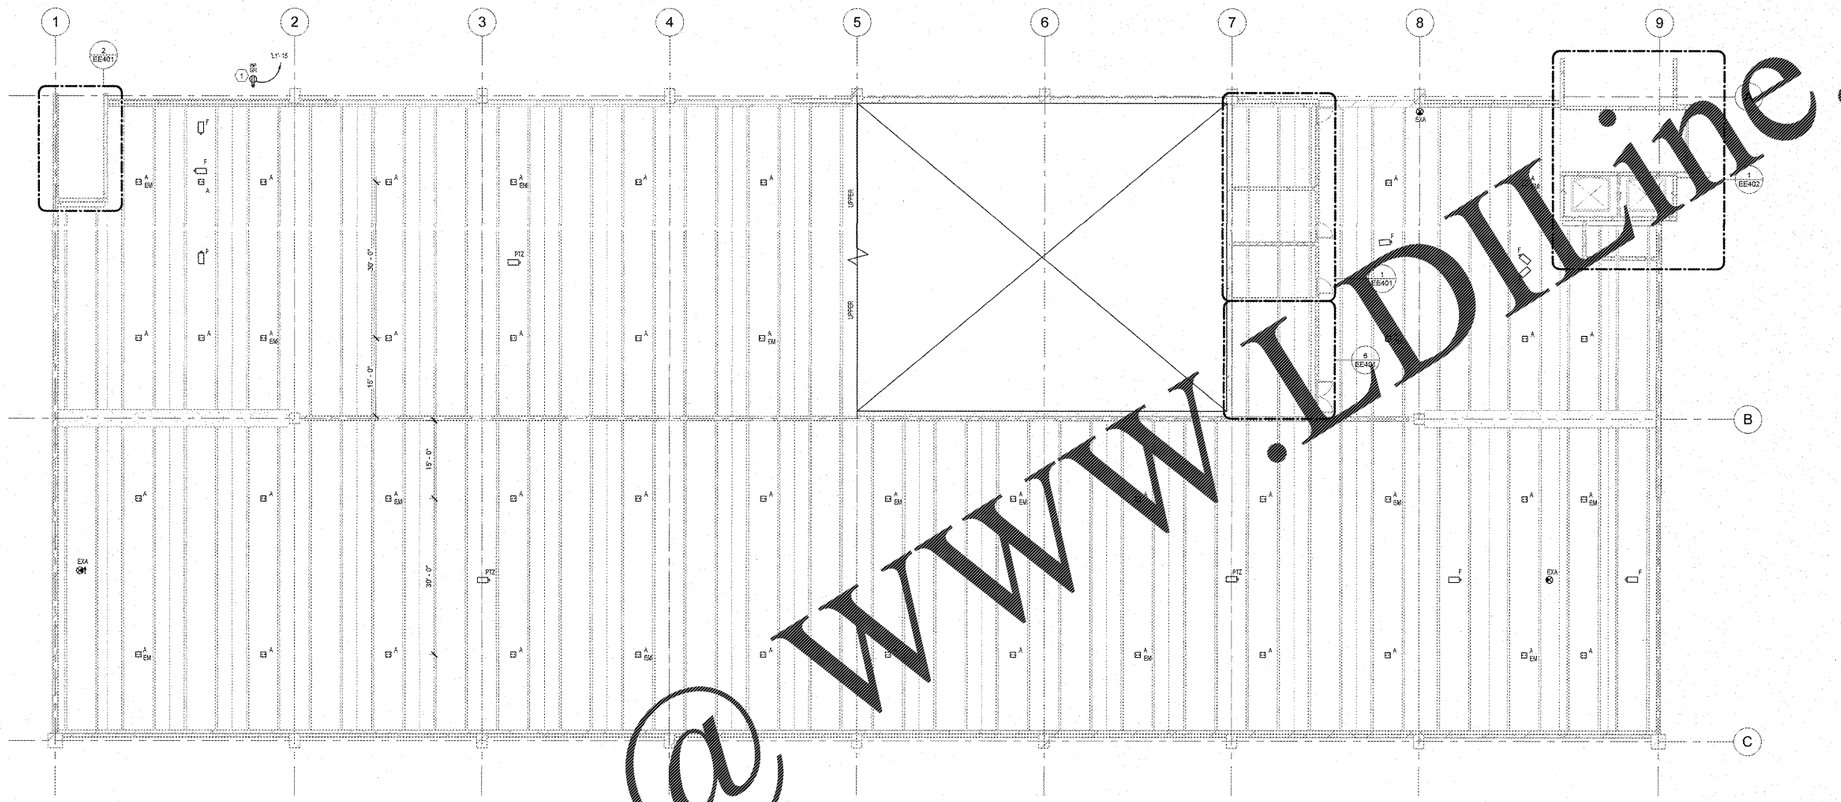

1 LEVEL 1 ELECTRICAL PLAN
3/32" = 1'-0"

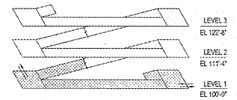

GENERAL NOTES

1. CIRCUIT TYPE 'A' FIXTURES SHOWN ON THIS SHEET TO HH1, CIRCUIT TYPE 'A' EMERGENCY FIXTURES TO WHHP-1
2. CIRCUIT TYPE 'EXA' FIXTURES SHOWN ON THIS SHEET WITH THE TYPE 'A' EMERGENCY FIXTURES.

KEYED NOTES

1. PROVIDE RECEPTACLE WITH WEATHERPROOF IN-USE COVER WITHIN DOMESTIC WATER HOT BOX. STUB UP CONDUIT THROUGH POURED CONCRETE PAD.

Order Plans @ WWW.LDLine.com

Revisions:	Date

VA U.S. Department of Veterans Affairs
MEMPHIS VAMC
1030 JEFFERSON AVE, MEMPHIS, TN 38104

ARCHITECT/ENGINEERS:

PROJECT LEAD
Architect, Structural Engineer, Civil Engineer
GUIDON DESIGN
905 N. CAPITOL AVE. SUITE 100 INDIANAPOLIS, IN. 46204
317.800.6386 WWW.GUIDONDESIGN.COM
SUSTAINABLE ARCHITECTURE + ENGINEERING

MEP Engineer
APOGEE CONSULTING GROUP
1151 Kildaire Farm Rd.
Suite 120
Cary, NC 27511
Tele: 919-858-7420

Functional Design
CARL WALKER INC.
3211 Internet Blvd., Suite 220
Frisco, TX 75034
Tele: 469-777-5143

BID SET

Drawing Title: LEVEL 1 ELECTRICAL PLAN	Project Title: CONSTRUCT PARKING GARAGE ON WEST LOT	Project Number: 15-412 / Building Number	OFFICE OF FACILITIES MANAGEMENT
Approved for Design Concept: FACILITY MANAGEMENT DIVISION MANAGER	Location: MEMPHIS, TN / Date: 11/14/2016 / Checked By: JKM / Drawn By: SCB	Drawing Number: EE104	VA Project Number: 614-319

VA U.S. Department of Veterans Affairs