GENERAL NOTES

1. CIRCUIT TYPE 'A' FIXTURES SHOWN ON THIS SHEET TO 'H1'-3 CIRCUIT TYPE 'A' EMERGENCY FIXTURES TO 'WHV1'-3
2. CIRCUIT TYPE 'EXA' FIXTURES SHOWN ON THIS SHEET WITH THE TYPE 'A' EMERGENCY FIXTURES.

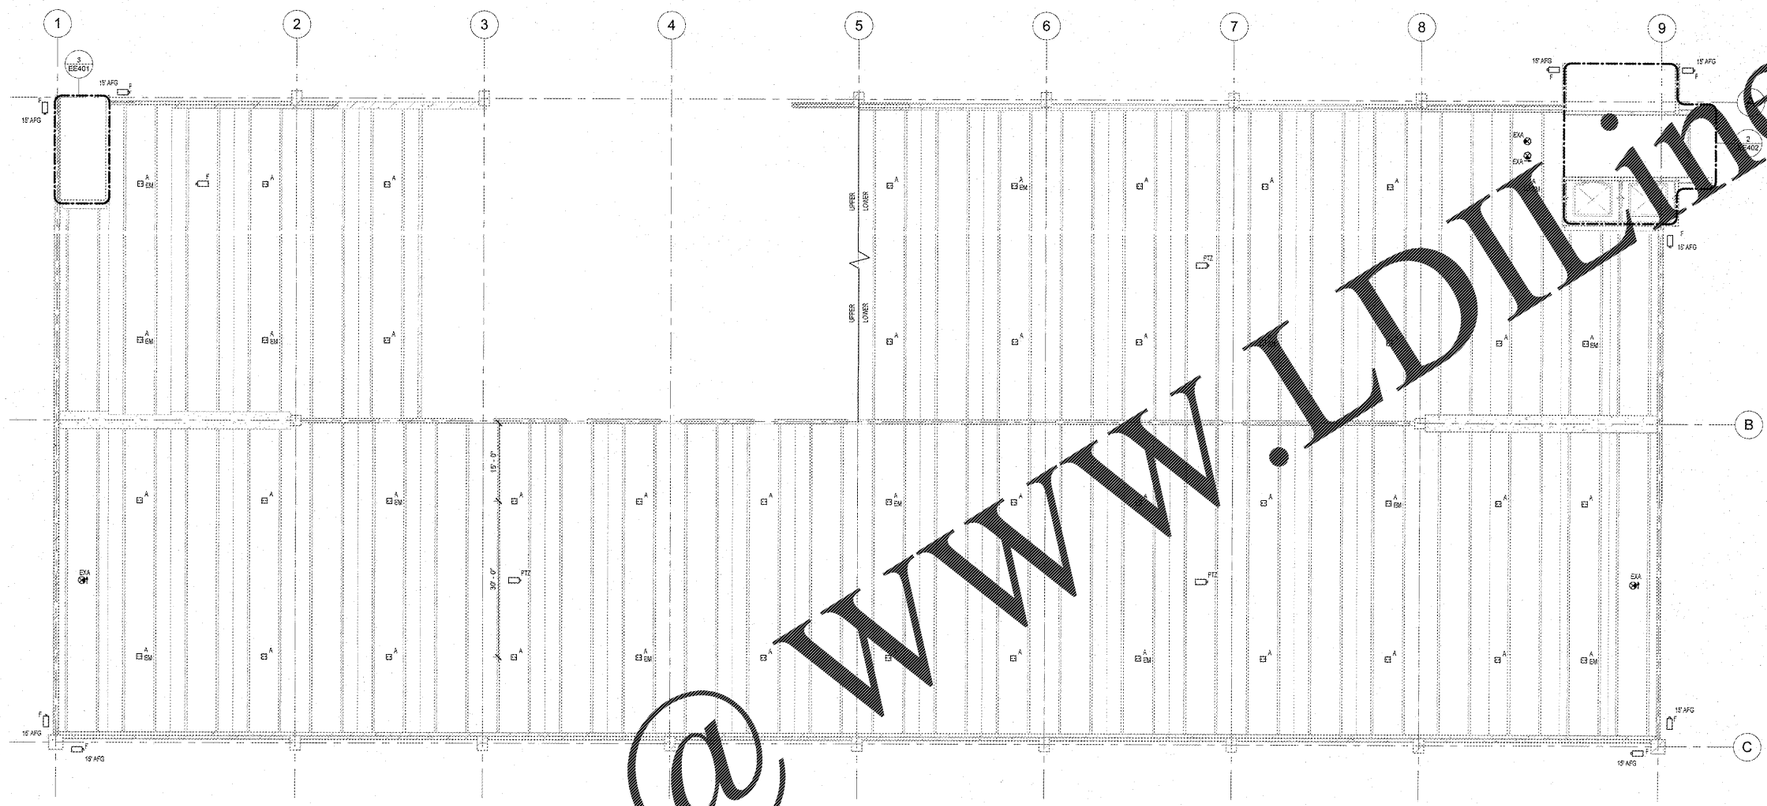

1 LEVEL 2 ELECTRICAL PLAN
3/32" = 1'-0"

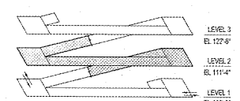

Order Plans @ WWW.LDILine.com

Revisions:	Date

VA U.S. Department of Veterans Affairs
MEMPHIS VAMC
1030 JEFFERSON AVE, MEMPHIS, TN 38104

JOHN KEVIN MOSLEY — REGISTERED ENGINEER — STATE OF TENNESSEE — No. 116196

ARCHITECT/ENGINEERS:

PROJECT LEAD
Architect, Structural Engineer, Civil Engineer
GUIDON DESIGN
905 N. CAPITOL AVE. SUITE 100 INDIANAPOLIS, IN. 46204
317.800.6038 WWW.GUIDONDESIGN.COM
SUSTAINABLE ARCHITECTURE + ENGINEERING

MEP Engineer
APOGEE CONSULTING GROUP
1151 Kildaire Farm Rd. Suite 120
Cary, NC 27511
Tele: 919-858-7420

Functional Design
CARL WALKER INC.
3211 Internet Blvd., Suite 220
Frisco, TX 75034
Tele: 469-777-5143

BID SET

Drawing Title: LEVEL 2 ELECTRICAL PLAN	Project Title: CONSTRUCT PARKING GARAGE ON WEST LOT	Project Number: 15-412	OFFICE OF FACILITIES MANAGEMENT	
		Building Number:		
Approved for Design Concept: FACILITY MANAGEMENT DIVISION MANAGER	Location: MEMPHIS, TN	Drawing Number: EE105	VA Project Number: 614-319	
	Date: 11/14/2016	Checked By: JKM	Drawn By: SCB	VA U.S. Department of Veterans Affairs