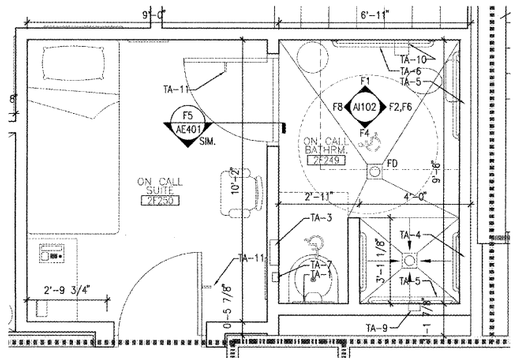

A1 TYP. ON CALL SUITE ENLARGED PLAN
SCALE: 1/2" = 1'-0"

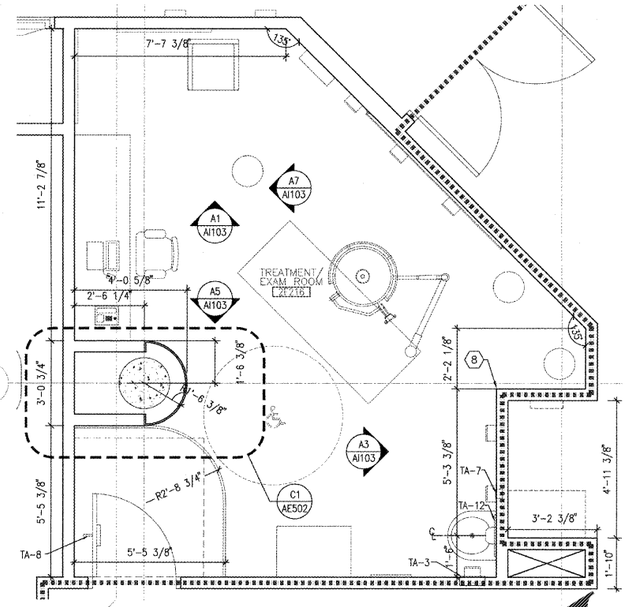

B5 TYP. TREATMENT ROOM ENLARGED PLAN
SCALE: 1/2" = 1'-0"

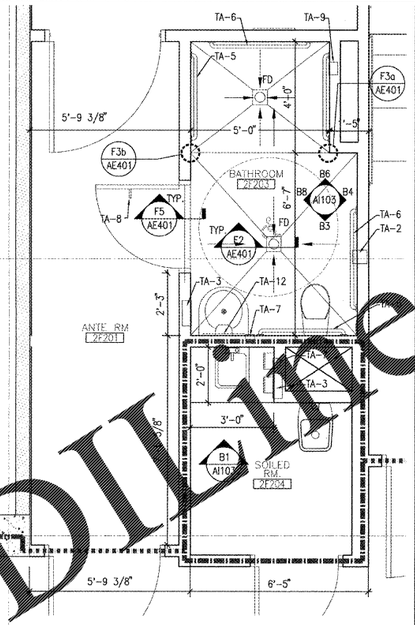

B8 TYP. BATHROOM/ ANTEROOM / SOILED RM. ENLARGED PLAN
SCALE: 1/2" = 1'-0"

GENERAL SHEET NOTES

A. REFER TO SHEET AE401 FOR TOILET ACCESSORY SCHEDULE.

B. ALL MANUFACTURES LISTED ARE FOR BASIS OF DESIGN ONLY.

C. SEE SHEETS AF101 AND AF102 FOR CORRIDOR CORNER GUARDS.

SHEET KEYNOTES (#)

1. LOW WALL BELOW COUNTERTOP, TYP.
2. NEW FLOOR EXPANSION JOIN CAP–SEE D6/AE502.
3. SOLID SURFACE COUNTERTOP.
4. RESIN VERTICAL PANEL WITH ALUM. FRAME.
5. BRACKET BELOW.
6. NEW WALL EXP. JOINT CAP–SEE D8/AE502.
7. 2" DIAMETER GROMMET–TYP.
8. RECESSED CORNER GUARD, REFER TO FIN. SCHEDULE.

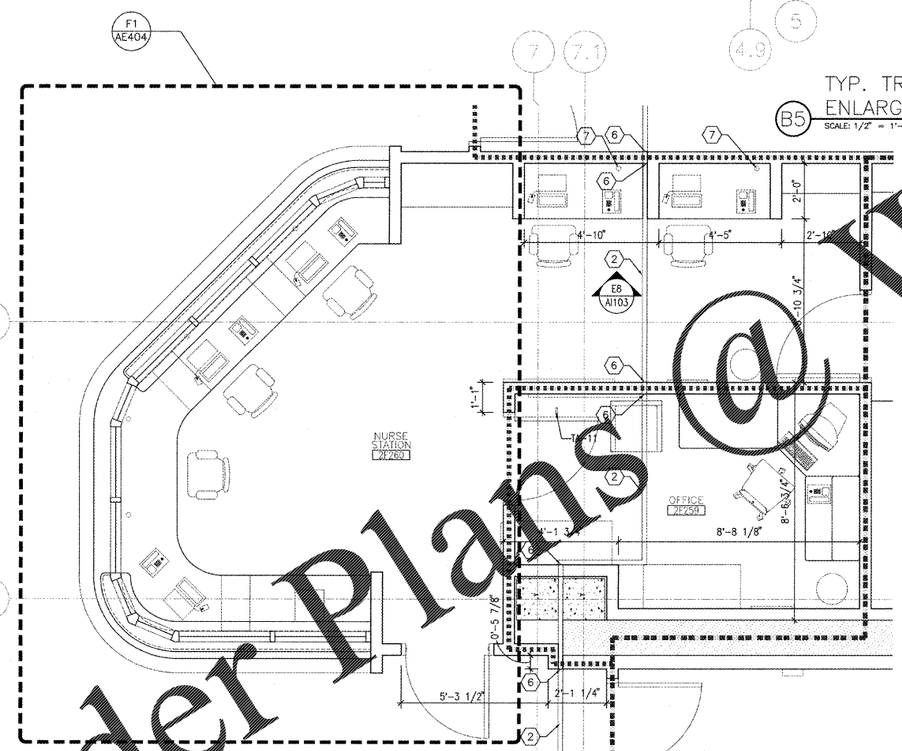

F1 NURSE STATION ENLARGED PLAN
SCALE: 1/2" = 1'-0"

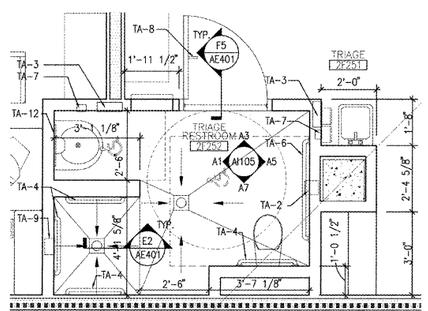

F6 TYP. TRIAGE RESTROOM ENLARGED PLAN
SCALE: 1/2" = 1'-0"

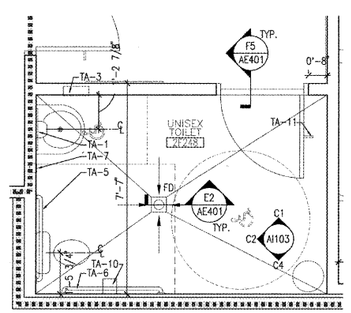

F8 UNISEX TOILET AT LOUNGE RM. "F" WING ENLARGED PLAN
SCALE: 1/2" = 1'-0"

COORDINATION DRAWINGS

SEE COVER SHEET FOR COORDINATION NOTES.

SYMBOLS LEGEND

- EXISTING WALL, DOOR, WINDOW, MILLWORK, FIXTURE OR OTHER FIXTURE OR ASSEMBLY TO BE REMOVED.
- EXISTING WALL, DOOR, WINDOW, MILLWORK, FIXTURE OR OTHER FIXTURE OR ASSEMBLY TO REMAIN.
- NEW WALL
- SMOKE TIGHT WALL
- 2–HOUR FIRE/ SMOKE RATED WALL
- 1 HOUR FIRE RATED WALL
- 1 HOUR SMOKE BARRIER WALL
- PROJECT LIMITS OF WORK
- NO PIPING OR DUCTWORK SHALL BE ROUTED THROUGH ELECTRICAL AND/OR DATA ROOMS.
- EXISTING CONCRETE COLUMN

KEY PLAN

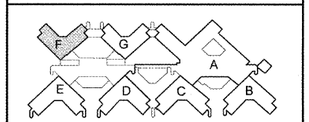

Order Plans@ WWW.LDLine.com

Revisions	By Date	Description

Department of Veterans Affairs
Charlie Norwood
VA Medical Center
1 Freedom Way
Augusta, Ga. 30904

SEAL

Architect/Engineer Address
Harrell, Saltrick & Hopper
Design & Management Solutions for the Built Environment
8016 TOWER POINT DRIVE, CHARLOTTE, NC 28227
P 704.814.1320 F 704.321.0933
WWW.HSHPC.COM
COPYRIGHT © 2012 HARRELL SALTRICK & HOPPER, PC
HSH PROJECT # 12005

Recommended Approvals:	
1. MEDICAL CENTER DIRECTOR	6. OPERATIONS SERVICE LINE MANAGER
2. ASSISTANT DIRECTOR	7. INFECTION CONTROL MANAGER
3. CHIEF OF STAFF	8. SAFETY MANAGER
4. ASSOC. DIRECTOR	9. GENERAL ENGINEER
5. SERVICE LINE MGRS.	10. COR

Drawing Title: TYPICAL ENLARGED PLANS
100% CONSTRUCTION DOCUMENTS
FULLY SPRINKLERED

Project Title: RENOVATE MENTAL HEALTH UNITS
Drawn: BWS III
Building Number:
AutoCAD File Name:
Checked:
Reviewed:
Const. Contract No.:

Date: February 10, 2017
Project Number: 509-12-104
DRAWING No. AE402

Veterans Affairs