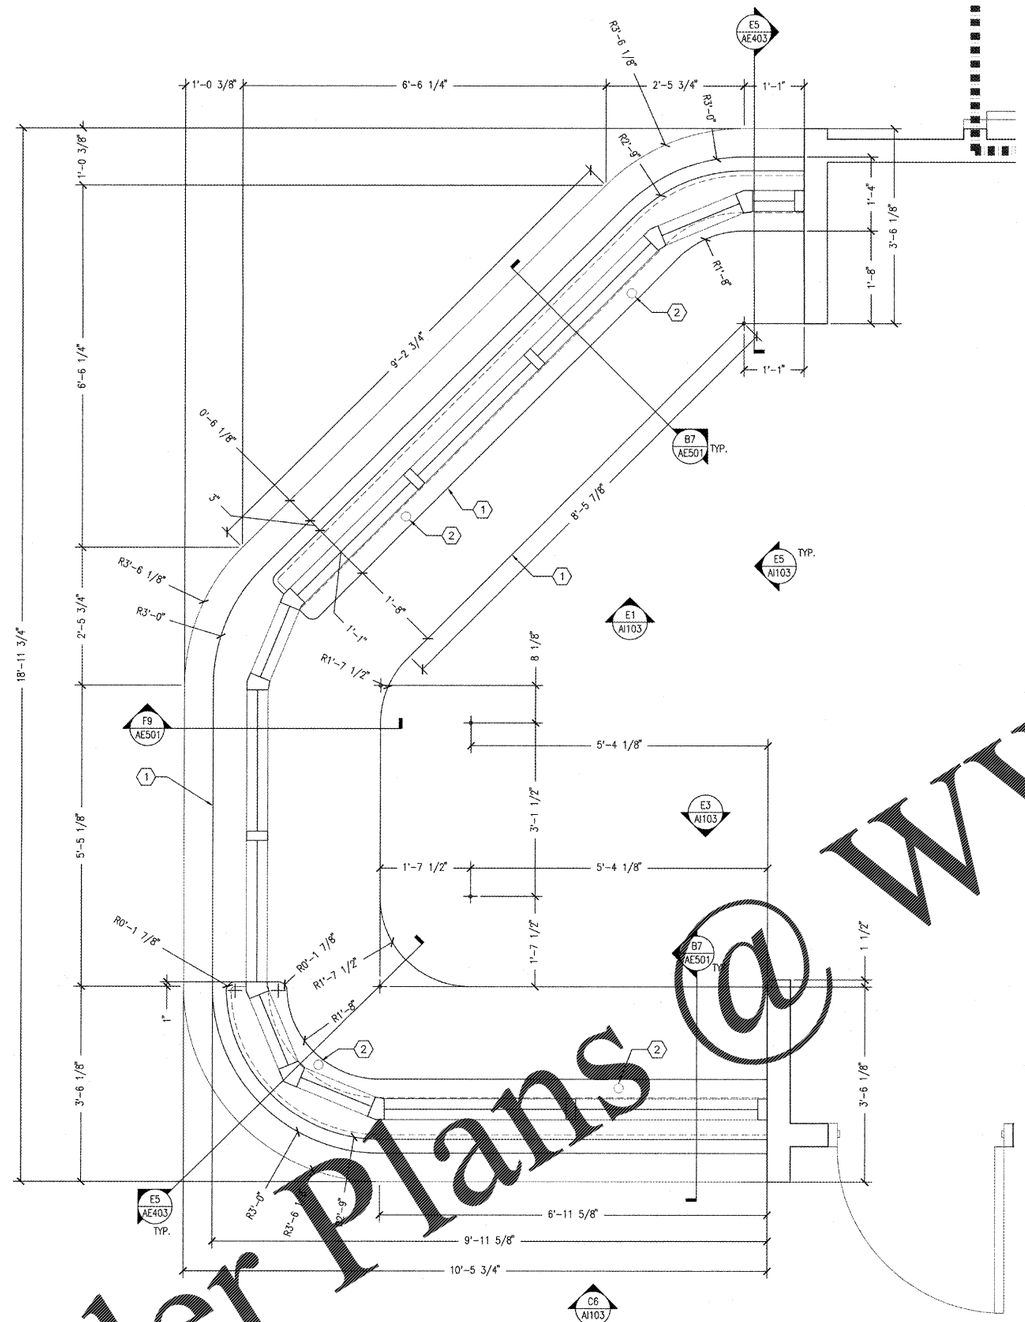

NURSE STATION CASEWORK
ENLARGED DIMENSION PLAN
F4 SCALE: 1"=1'-0"

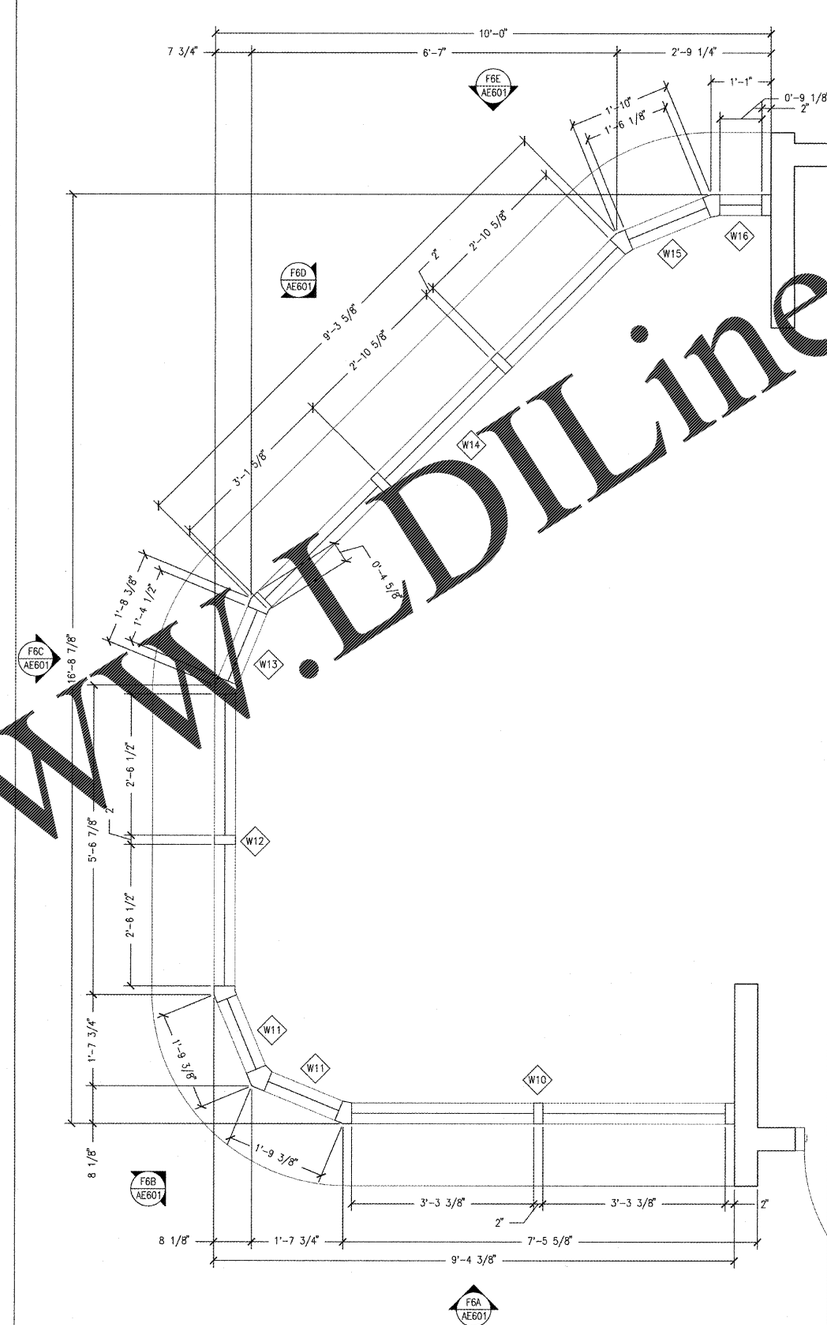

NURSE STATION GLAZING
ENLARGED DIMENSION PLAN
F6 SCALE: 1" = 1'-0"

SHEET KEYNOTES

1. SOLID SURFACE COUNTERTOP.
2. 2" DIAMETER GROMMET.

COORDINATION DRAWINGS

SEE COVER SHEET FOR COORDINATION NOTES.

SYMBOLS LEGEND

- EXISTING WALL, DOOR, WINDOW, MILLWORK, FIXTURE OR OTHER FIXTURE OR ASSEMBLY TO BE REMOVED.
- EXISTING WALL, DOOR, WINDOW, MILLWORK, FIXTURE OR OTHER FIXTURE OR ASSEMBLY TO REMAIN.
- NEW WALL
- SMOKE TIGHT WALL
- 2-HOUR FIRE/ SMOKE RATED WALL
- 1 HOUR FIRE RATED WALL
- 1 HOUR SMOKE BARRIER WALL
- PROJECT LIMITS OF WORK
- NO PIPING OR DUCTWORK SHALL BE ROUTED THROUGH ELECTRICAL AND/OR DATA ROOMS.
- EXISTING CONCRETE COLUMN

KEY PLAN

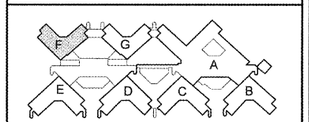

Order Plans @ WWW.EDILine.com

Revisions	By	Date
REVISION DESCRIPTION		

Department of Veterans Affairs
Charlie Norwood
VA Medical Center
1 Freedom Way
Augusta, Ga. 30904

SEAL

Architect/Engineer Address
Harrell, Saltrick & Hopper
Design & Management Solutions for the Built Environment
8016 TOWER POINT DRIVE
CHARLOTTE, NC 28227
P 704.814.1320
F 704.321.0933
WWW.HSHPC.COM
COPYRIGHT © 2012 HARRELL SALTRICK & HOPPER, PC
HSH PROJECT # 12055

Recommended Approvals:	
1. MEDICAL CENTER DIRECTOR	6. OPERATIONS SERVICE LINE MANAGER
2. ASSISTANT DIRECTOR	7. INFECTION CONTROL MANAGER
3. CHIEF OF STAFF	8. SAFETY MANAGER
4. ASSOC. DIRECTOR	9. GENERAL ENGINEER
5. SERVICE LINE MGRS.	10. COR

Drawing Title: NURSE STATION ENLARGED PLANS
100% CONSTRUCTION DOCUMENTS
FULLY SPRINKLERED

Project Title: RENOVATE MENTAL HEALTH UNITS
Drawn: BWS III
Building Number:
AutoCAD File Name:
Checked:
Reviewed:
Const. Contract No.:

Date: February 10, 2017
Project Number: 509-12-104
DRAWING No. AE404

Veterans Affairs