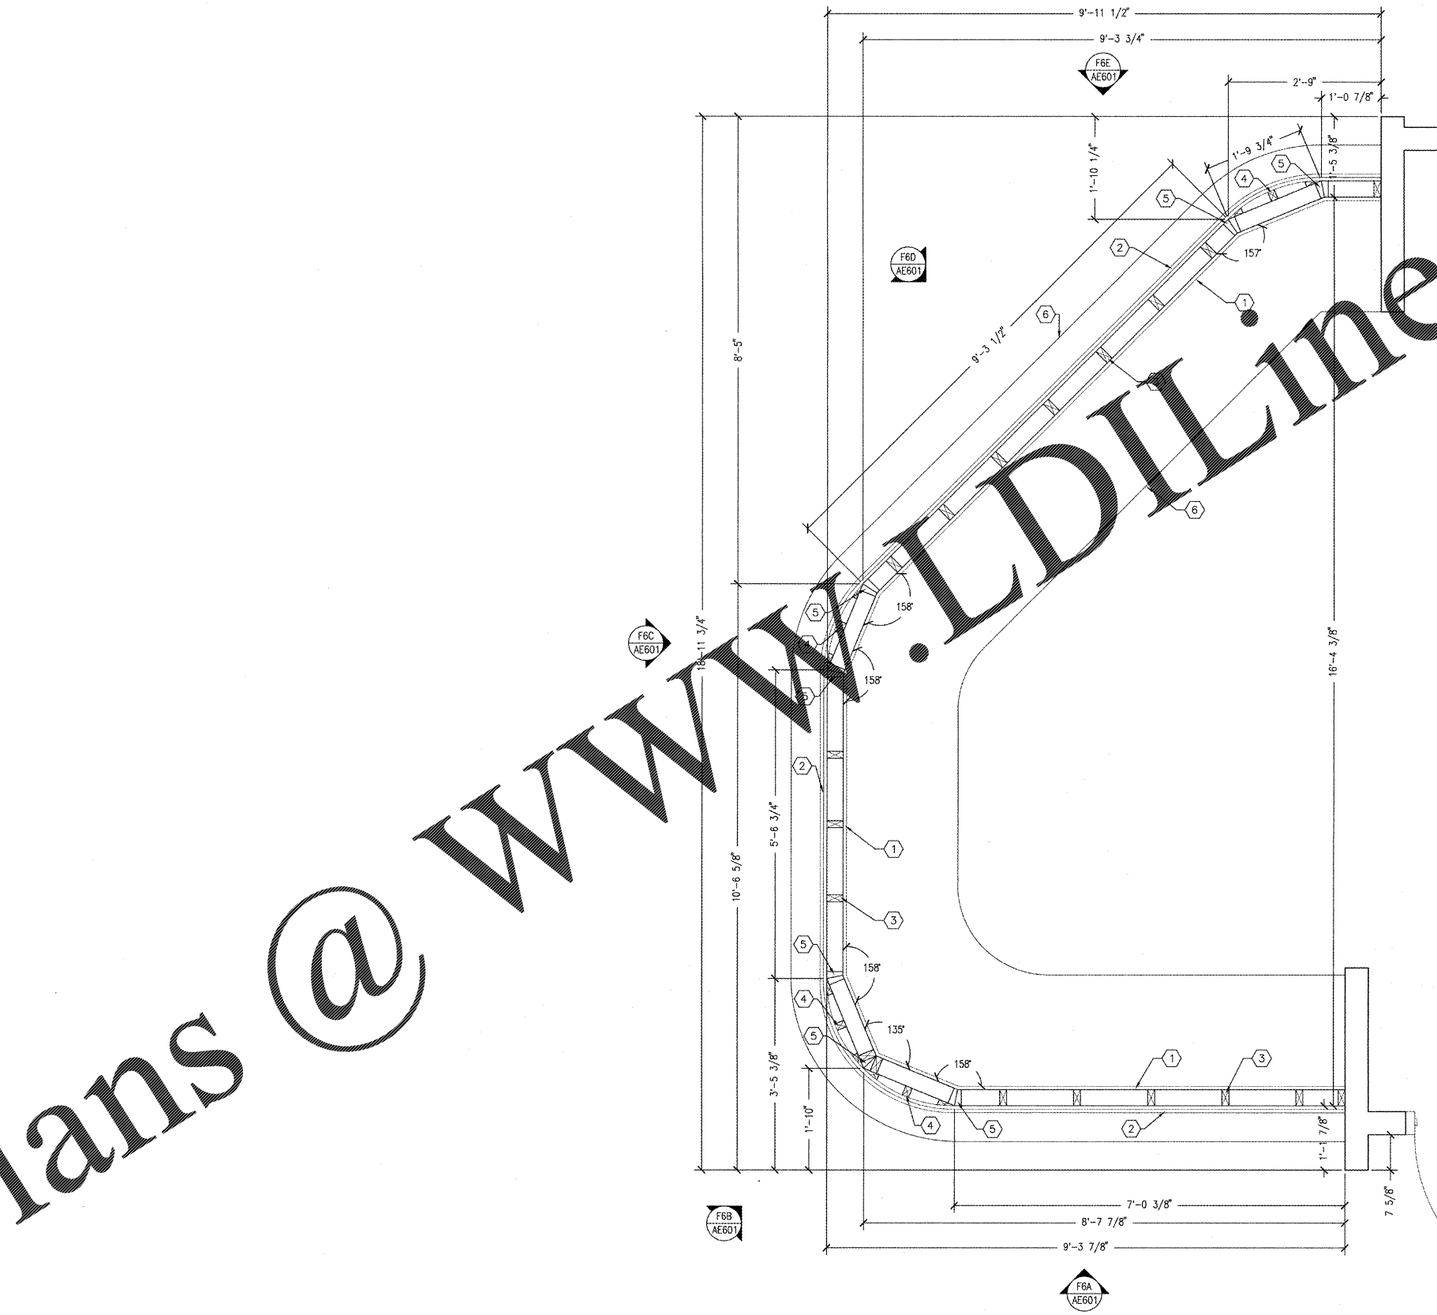

NURSE STATION BELOW COUNTER ENLARGED PLAN

F6 SCALE: 1" = 1'-0"

SHEET GENERAL NOTES

A. CENTERLINE OF 2X4 FRT STUDS TO FOLLOW CENTERLINE OF WINDOW FRAMES ABOVE COUNTERTOP.

SHEET KEYNOTES

1. 3/4" FRT PLYWOOD
2. (2) LAYERS 3/4" FRT PLYWOOD WITH LAMINATE ON ALL EXPOSED SURFACES, TYPICAL
3. 2"x4" FRT WOOD STUDS, 16" O.C.
4. PROVIDE BLOCKING AND CUT PLYWOOD TO CREATE CURVED PLYWOOD FRONT.
5. PROVIDE SOLID BLOCKING AT CORNERS FOR PLYWOOD SUPPORT.
6. COUNTERTOP

COORDINATION DRAWINGS

SEE COVER SHEET FOR COORDINATION NOTES.

SYMBOLS LEGEND

- EXISTING WALL, DOOR, WINDOW, MILLWORK, FIXTURE OR OTHER FIXTURE OR ASSEMBLY TO BE REMOVED.
- EXISTING WALL, DOOR, WINDOW, MILLWORK, FIXTURE OR OTHER FIXTURE OR ASSEMBLY TO REMAIN.
- NEW WALL
- SMOKE TIGHT WALL
- 2-HOUR FIRE/ SMOKE RATED WALL
- 1 HOUR FIRE RATED WALL
- 1 HOUR SMOKE BARRIER WALL
- PROJECT LIMITS OF WORK
- NO PIPING OR DUCTWORK SHALL BE ROUTED THROUGH ELECTRICAL AND/OR DATA ROOMS.
- EXISTING CONCRETE COLUMN

KEY PLAN

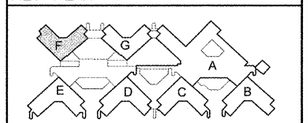

REVISION	REVISION DESCRIPTION	By Date

Department of Veterans Affairs
Charlie Norwood
VA Medical Center
1 Freedom Way
Augusta, Ga. 30904

SEAL

Architect/Engineer Address
Harrell, Saltrick & Hopper
Design & Management Solutions for the Built Environment
8016 TONER POINT DRIVE, CHARLOTTE, NC 28227
P 704.814.1320 F 704.321.0633
WWW.HSHPC.COM
COPYRIGHT © 2012 HARRELL SALTRICK & HOPPER, PC
HSH PROJECT # 12015

Recommended Approvals:	
1. MEDICAL CENTER DIRECTOR	6. OPERATIONS SERVICE LINE MANAGER
2. ASSISTANT DIRECTOR	7. INFECTION CONTROL MANAGER
3. CHIEF OF STAFF	8. SAFETY MANAGER
4. ASSOC. DIRECTOR	9. GENERAL ENGINEER
5. SERVICE LINE MGRS.	10. COR

Drawing Title: NURSE STATION BELOW COUNTER ENLARGED PLAN

100% CONSTRUCTION DOCUMENTS

FULLY SPRINKLERED

Project Title: RENOVATE MENTAL HEALTH UNITS

Drawn: BWS III | Building Number | AutoCAD File Name | Checked | Reviewed | Const. Contract No.

Date: February 10, 2017

Project Number: 509-12-104

DRAWING No. AE405

Veterans Affairs

Order Plans @ WWW.LDILine.com