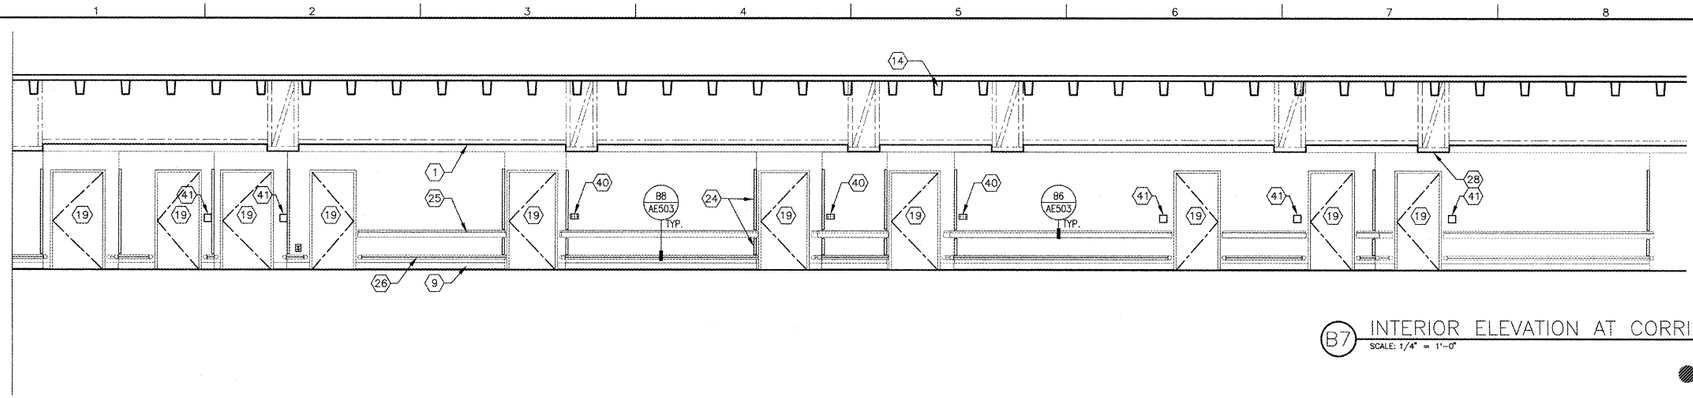

B7 INTERIOR ELEVATION AT CORRIDOR 2F200A
SCALE: 1/4" = 1'-0"

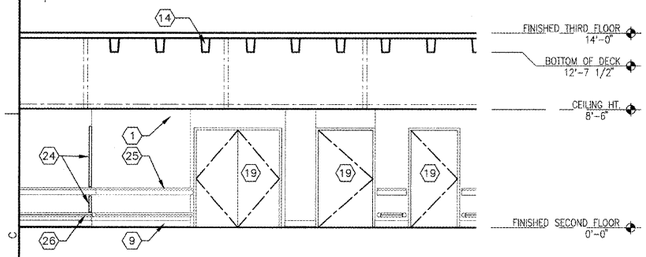

C1 INTERIOR ELEVATION AT LOBBY 2F218
SCALE: 1/4" = 1'-0"

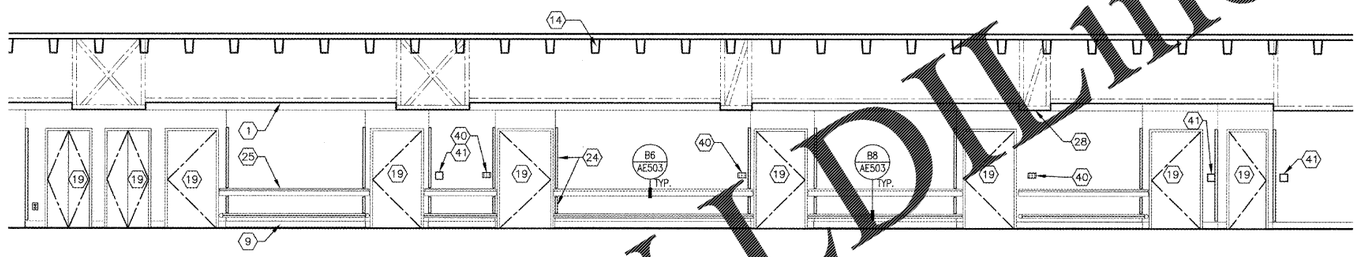

C8 INTERIOR ELEVATION AT CORRIDOR 2F200B
SCALE: 1/4" = 1'-0"

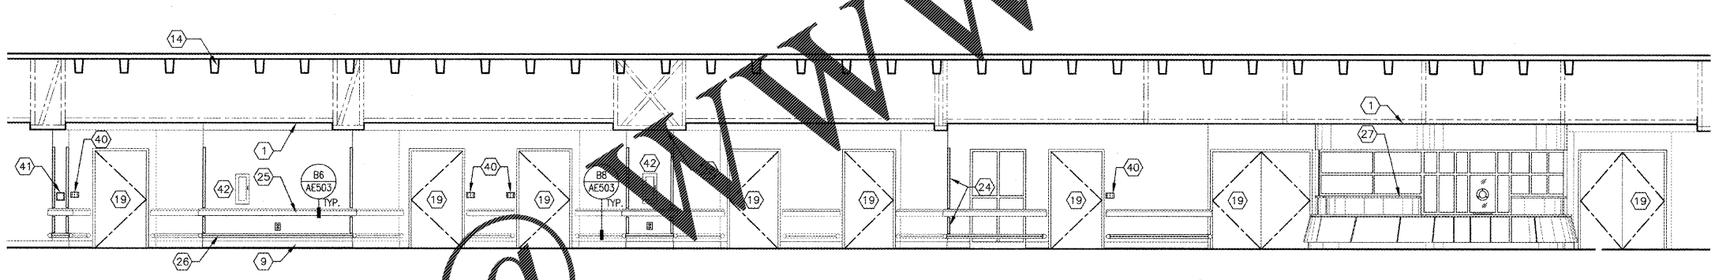

D8 INTERIOR ELEVATION AT CORRIDOR 2F200B
SCALE: 1/4" = 1'-0"

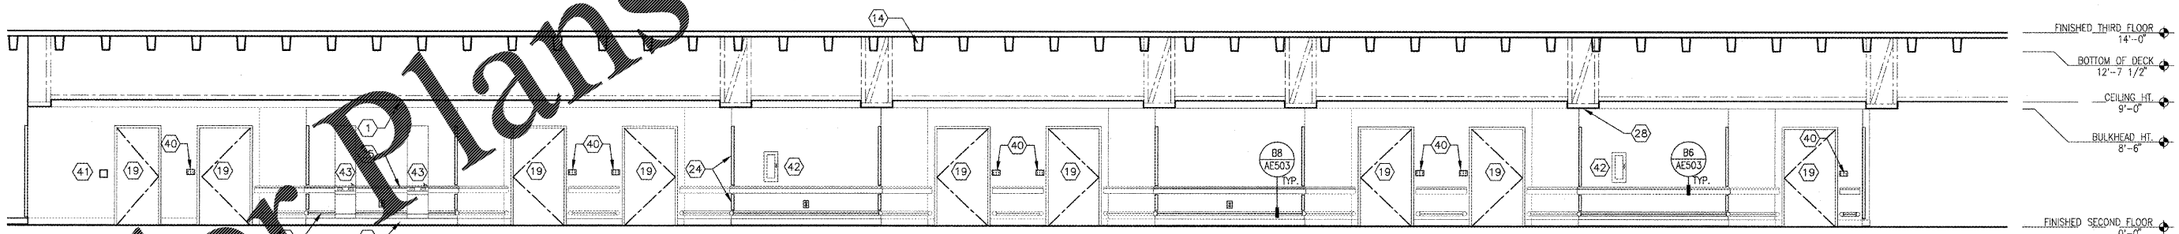

F8 INTERIOR ELEVATION AT CORRIDOR 2F200A
SCALE: 1/4" = 1'-0"

GENERAL SHEET NOTES

A. REFER TO SHEET A1102 FOR KEYNOTE LEGEND.

B. REFER TO FINISH SCHEDULE FOR FINISH MATERIAL COLOR, SIZE, AND LOCATION.

Order Plans @ WWW.LDLine.com

REVISIONS	
NO.	DESCRIPTION
Revisions	By Date

Department of Veterans Affairs
Charlie Norwood
VA Medical Center
1 Freedom Way
Augusta, Ga. 30904

SEAL

Architect/Engineer Address
Harrell, Saltrick & Hopper
Design & Management Solutions for the Built Environment
8016 TOWER POINT DRIVE
CHARLOTTE, NC 28227
P 704.814.1320
F 704.321.0833
WWW.HSHPC.COM
COPYRIGHT © 2012 HARRELL SALTRICK & HOPPER, PC
HSH PROJECT # 12015

Recommended Approvals:	
1. MEDICAL CENTER DIRECTOR	6. OPERATIONS SERVICE LINE MANAGER
2. ASSISTANT DIRECTOR	7. INFECTION CONTROL MANAGER
3. CHIEF OF STAFF	8. SAFETY MANAGER
4. ASSOC. DIRECTOR	9. GENERAL ENGINEER
5. SERVICE LINE MGRS.	10. COR

Drawing Title: INTERIOR ARCHITECTURAL ELEVATIONS
100% CONSTRUCTION DOCUMENTS
FULLY SPRINKLERED

Project Title: RENOVATE MENTAL HEALTH UNITS
Drawn: BWS III
Building Number:
AutoCAD File Name:
Checked:
Reviewed:
Const. Contract No.:

Date: February 10, 2017
Project Number: 509-12-104
DRAWING No.: AI101

Veterans Affairs