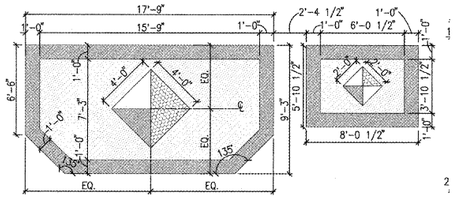

A1 CORRIDOR TYPICAL FLOOR PATTERN
SCALE: 1/4" = 1'-0"

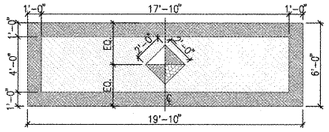

A3 CORRIDOR TYPICAL FLOOR PATTERN
SCALE: 1/4" = 1'-0"

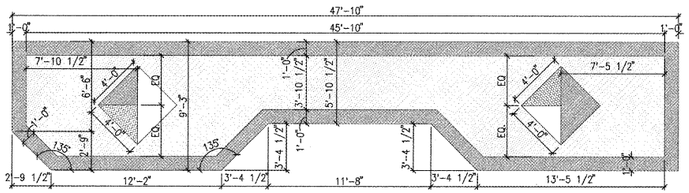

C1 CORRIDOR TYPICAL FLOOR PATTERN
SCALE: 1/4" = 1'-0"

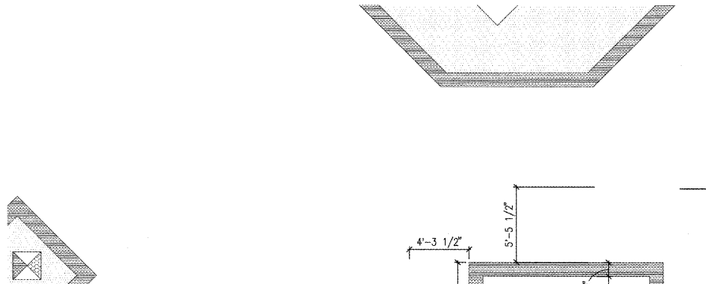

"F" WING ENLARGED LOBBY FLOOR PATTERN
SCALE: 1/4" = 1'-0"

SL PATTERN LEGEND
- SL-1
- SL-2
- SL-3
- SL-4

GENERAL SHEET NOTES

A. REFER TO SHEETS AF601 & AF602 FINISH SCHEDULE FOR MATERIAL AND COLOR SELECTION.

COORDINATION DRAWINGS

SEE COVER SHEET FOR COORDINATION NOTES.

SYMBOLS LEGEND

- EXISTING WALL, DOOR, WINDOW, MILLWORK, FIXTURE OR OTHER FIXTURE OR ASSEMBLY TO BE REMOVED.
- EXISTING WALL, DOOR, WINDOW, MILLWORK, FIXTURE OR OTHER FIXTURE OR ASSEMBLY TO REMAIN.
- NEW WALL
- SMOKE TIGHT WALL
- 2-HOUR FIRE/ SMOKE RATED WALL
- 1 HOUR FIRE RATED WALL
- 1 HOUR SMOKE BARRIER WALL
- PROJECT LIMITS OF WORK
- NO PIPING OR DUCTWORK SHALL BE ROUTED THROUGH ELECTRICAL AND/OR DATA ROOMS.
- EXISTING CONCRETE COLUMN

KEY PLAN

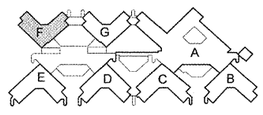

Order Plans @ www.LDILine.com

Revisions	By Date	Description

Department of Veterans Affairs
Charlie Norwood
VA Medical Center
1 Freedom Way
Augusta, Ga. 30904

SEAL

JONATHAN M. CAVEN REGISTERED ARCHITECT 11090 NORTH CAROLINA CHARLOTTE, NC 07/19/17

Architect/Engineer Address

Harrell, Saltrick & Hopper

Design & Management Solutions for the Built Environment

8016 TOWER POINT DRIVE CHARLOTTE, NC 28227
P 704.814.5320 F 704.321.0633
WWW.HSHPC.COM

COPYRIGHT © 2012 HARRELL SALTRICK & HOPPER, PC
HSH PROJECT # 12015

Recommended Approvals:	
1. MEDICAL CENTER DIRECTOR	6. OPERATIONS SERVICE LINE MANAGER
2. ASSISTANT DIRECTOR	7. INFECTION CONTROL MANAGER
3. CHIEF OF STAFF	8. SAFETY MANAGER
4. ASSOC. DIRECTOR	9. GENERAL ENGINEER
5. SERVICE LINE MGRS.	10. COR

Drawing Title: ENLARGED FINISH FLOOR PLAN

100% CONSTRUCTION DOCUMENTS

FULLY SPRINKLERED

Project Title: RENOVATE MENTAL HEALTH UNITS

Date: February 10, 2017

Project Number: 509-12-104

Drawn	Building Number	AutoCAD File Name
BWS III		

Checked	Reviewed	Const. Contract No.

DRAWING No. AF103

Veterans Affairs