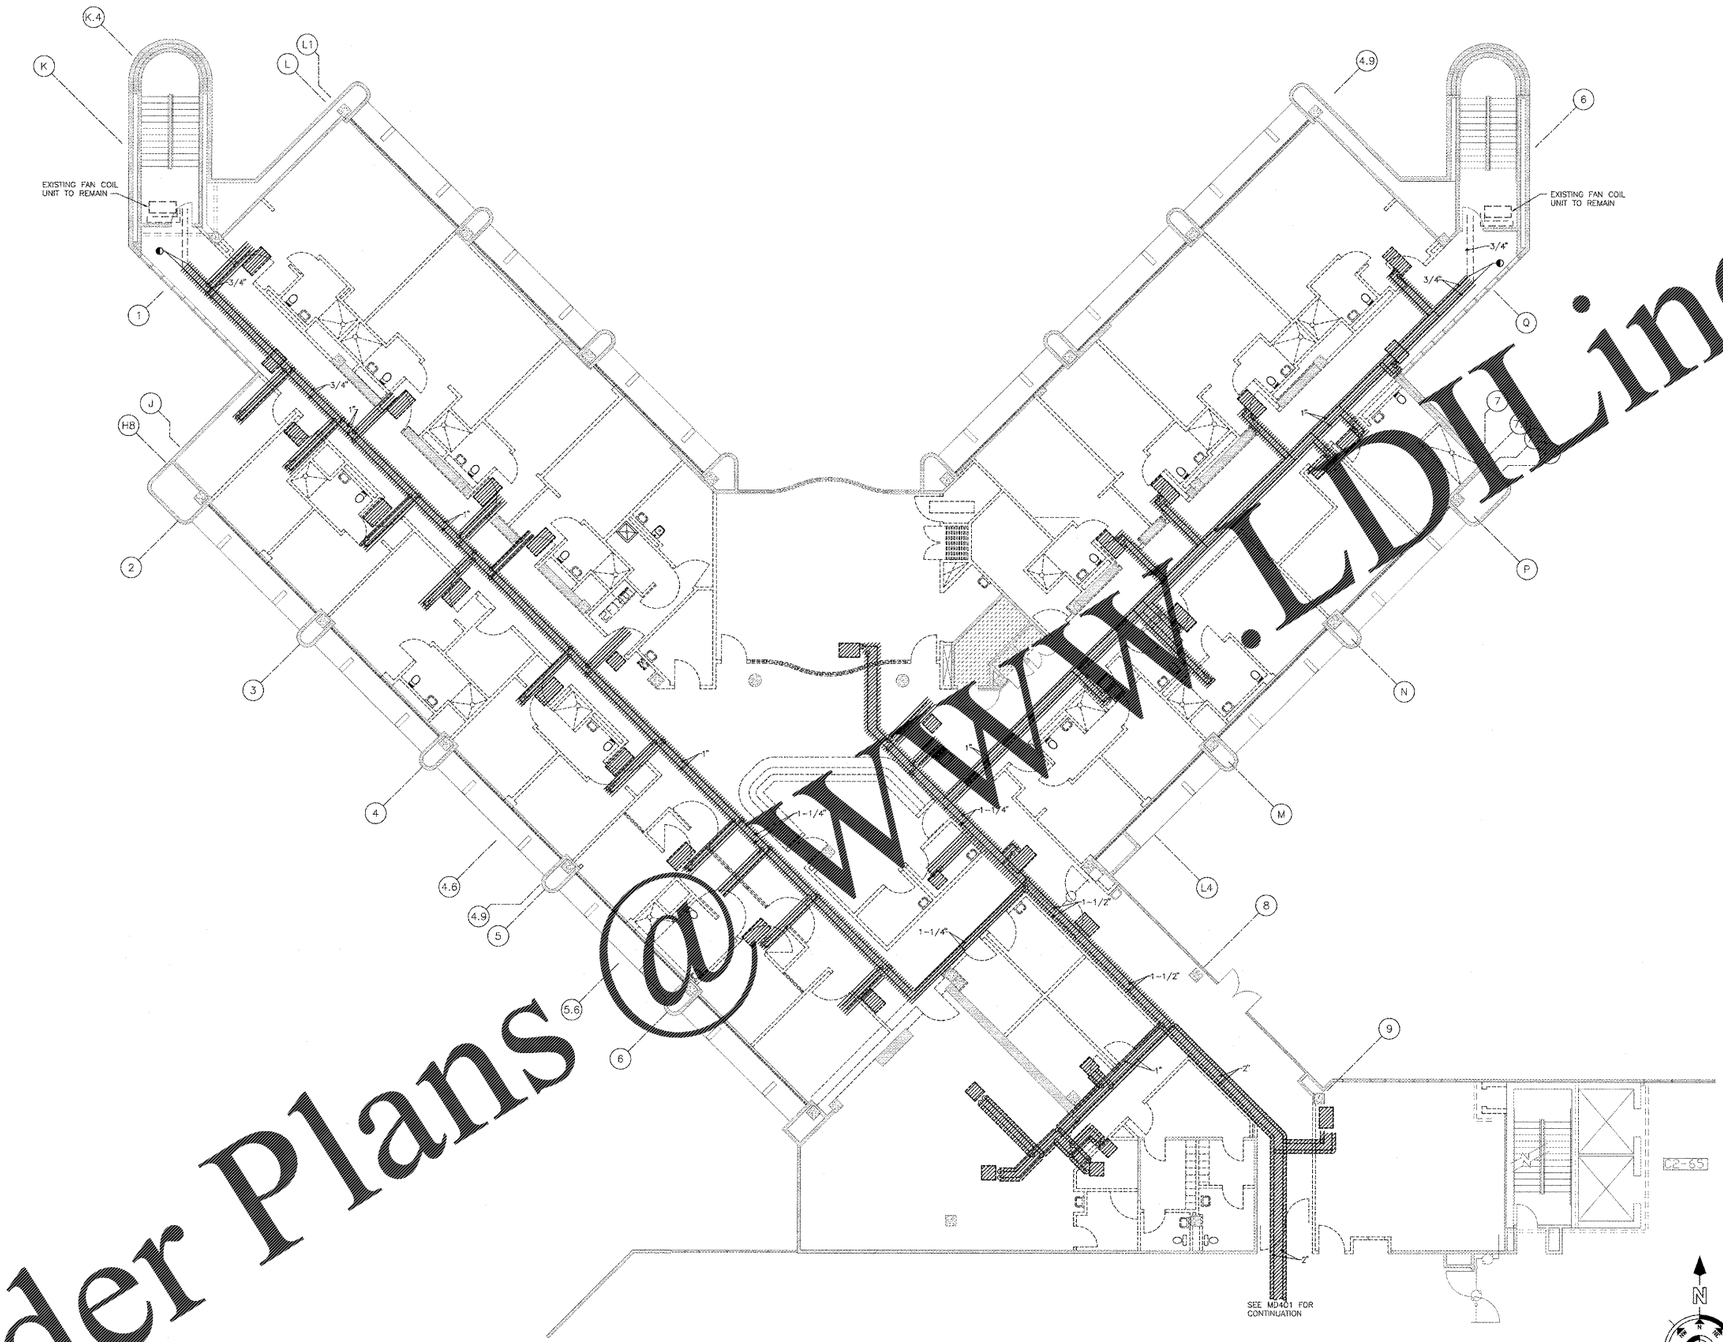

F1 "F" WING MECHANICAL PIPING PLAN – DEMOLITION
SCALE: 1/8" = 1'-0"

GENERAL SHEET NOTES

A. UPON DIRECTION OF THE COR, MECHANICAL CONTRACTOR SHALL REMOVE ALL MECHANICAL SYSTEMS TO INCLUDE EQUIPMENT, DUCTWORK, PIPING, CONTROLS AND ALL ASSOCIATED HANGERS AND APPURTENANCES BACK TO POINTS INDICATED ON DRAWING.

B. MECHANICAL CONTRACTOR SHALL PROTECT ANY EXISTING EQUIPMENT OR DUCTWORK SHOWN TO REMAIN DURING CONSTRUCTION. MECHANICAL CONTRACTOR SHALL REPAIR OR REPLACE ANY EQUIPMENT DAMAGED DURING DEMOLITION AND CONSTRUCTION.

DEMOLITION LEGEND

EXISTING DUAL DUCT TERMINAL TO BE REMOVED

EXISTING PIPE TO BE REMOVED

COORDINATION DRAWINGS

SEE COVER SHEET FOR COORDINATION NOTES.

SYMBOLS LEGEND

EXISTING WALL, DOOR, WINDOW, MILLWORK, FIXTURE OR OTHER FIXTURE OR ASSEMBLY TO BE REMOVED.

EXISTING WALL, DOOR, WINDOW, MILLWORK, FIXTURE OR OTHER FIXTURE OR ASSEMBLY TO REMAIN.

NEW WALL

SMOKE TIGHT WALL

2-HOUR FIRE/ SMOKE RATED WALL

1 HOUR FIRE RATED WALL

1 HOUR SMOKE BARRIER WALL

PROJECT LIMITS OF WORK

NO PIPING OR DUCTWORK SHALL BE ROUTED THROUGH ELECTRICAL AND/OR DATA ROOMS.

EXISTING CONCRETE COLUMN

KEY PLAN

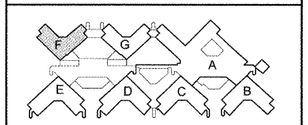

Order Plans @ WWW.LDLine.com

Revisions	By	Date
REVISION DESCRIPTION		

Department of Veterans Affairs
Charlie Norwood
VA Medical Center
1 Freedom Way
Augusta, Ga. 30904

SEAL

Architect/Engineer Address
Harrell, Saltrick & Hopper
Design & Management Solutions for the Built Environment
8316 TOWER POINT DRIVE, CHARLOTTE, NC 28227
P 704.814.5320 F 704.321.0833
WWW.HSHPC.COM
COPYRIGHT © 2012 HARRELL SALTRICK & HOPPER, PC
HSH PROJECT # 12015

Recommended Approvals:	
1. MEDICAL CENTER DIRECTOR	6. OPERATIONS SERVICE LINE MANAGER
2. ASSISTANT DIRECTOR	7. INFECTION CONTROL MANAGER
3. CHIEF OF STAFF	8. SAFETY MANAGER
4. ASSOC. DIRECTOR	9. GENERAL ENGINEER
5. SERVICE LINE MGRS.	10. COR

Drawing Title: "F" WING MECHANICAL PIPING PLAN - DEMOLITION

100% CONSTRUCTION DOCUMENTS

FULLY SPRINKLERED

Project Title: RENOVATE MENTAL HEALTH UNITS

Drawn	Building Number	AutoCAD File Name
DWS		
Checked	Reviewed	Const. Contract No.

Date: February 10, 2017
Project Number: 509-12-104
DRAWING No.: MD102

Veterans Affairs