Order Plans @ WWW.LDILine.com

GENERAL SHEET NOTES

A. COORDINATE LIMITS AND PROVISIONS OF DEMOLITION WITH ARCHITECTURAL DEMOLITION PLANS.

B. REFER TO DEMOLITION NOTES ON SHEET ED101 FOR ADDITIONAL INFORMATION.

C. REFER TO SHEET E001 FOR TYPICAL SYMBOLS AND ABBREVIATIONS USED IN THIS DRAWING.

D. PRIOR TO ITS REMOVAL AND DISPOSAL ALL I.T./DATA CABLING OR ASSOCIATED PATHWAYS, SHALL BE REVIEWED WITH THE OWNER. OWNERS REPRESENTATIVE SHALL BE PRESENT TO SUPERVISE THE DISCONNECTION OF ALL CABLING.

E. ALL EQUIPMENT TO REMAIN IN HATCHED AREA EXCEPT WHERE SPECIFICALLY NOTED TO BE DEMOLISHED, REMOVED OR RELOCATED.

SHEET KEYNOTES (#)

1. EXISTING AIR HANDLING UNIT TO BE REMOVED. DISCONNECT AND REMOVE SWITCHES, VFD'S, RACEWAY, CONDCUTORS, ETC. BACK TO EXISTING WIREWAY.
2. REMOVE EXISTING LIGHT FIXTURES AND STORE DURING HVAC DUCT DEMOLITION AND CONSTRUCTION. MAINTAIN EXISTING CIRCUIT AND SWITCH INTEGRITY FOR REMAINDER OF CORRIDOR.
3. EXISTING VFD'S FOR AIR HANDLING UNIT. SEE KEY NOTE #1.
4. EXISTING LIGHT FIXTURE TO BE RELOCATED. COORDINATE NEW LOCATION WITH NEW MECHANICAL DUCTWORK.

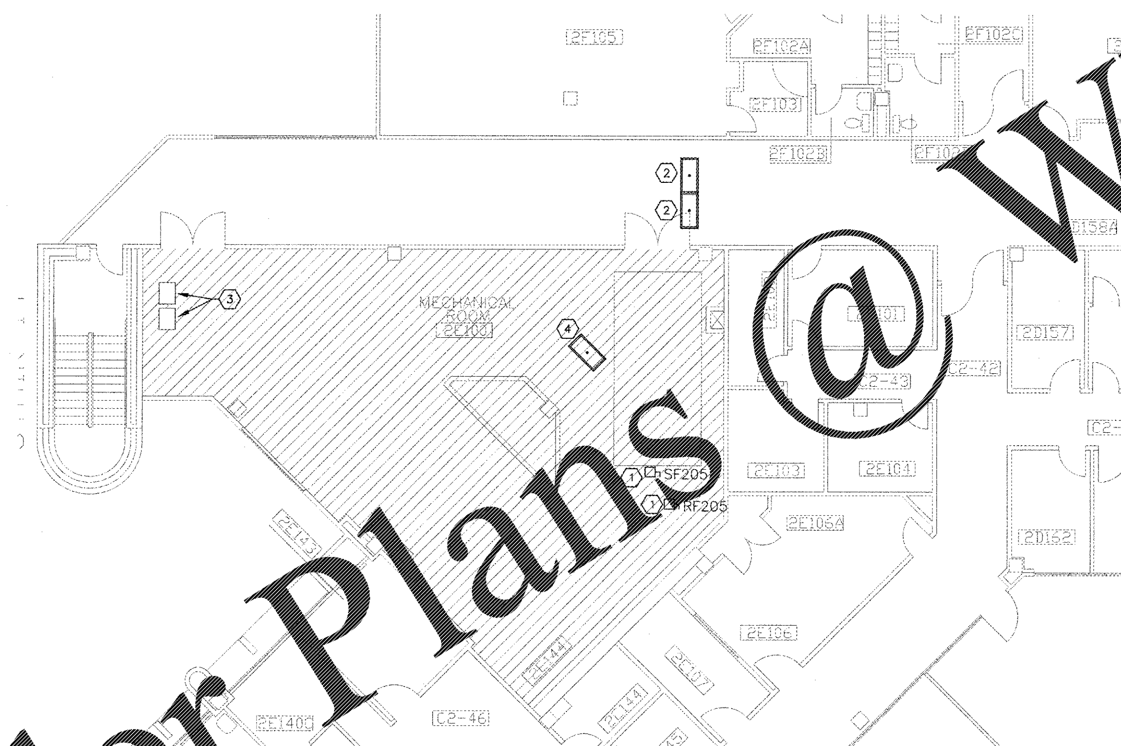

WING "E" SECOND FLOOR

F1 MECHANICAL ROOM PLAN – DEMOLITION

SCALE: 1/8" = 1'-0"

0 4' 8' 16'

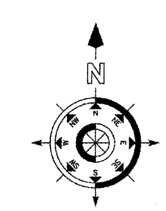

COORDINATION DRAWINGS

SEE COVER SHEET FOR COORDINATION NOTES.

SYMBOLS LEGEND

	EXISTING WALL, DOOR, WINDOW, MILLWORK, FIXTURE OR OTHER FIXTURE OR ASSEMBLY TO BE REMOVED.
	EXISTING WALL, DOOR, WINDOW, MILLWORK, FIXTURE OR OTHER FIXTURE OR ASSEMBLY TO REMAIN.
	NEW WALL
	SMOKE TIGHT WALL
	2-HOUR FIRE/ SMOKE RATED WALL
	1 HOUR FIRE RATED WALL
	1 HOUR SMOKE BARRIER WALL
	PROJECT LIMITS OF WORK
	NO PIPING OR DUCTWORK SHALL BE ROUTED THROUGH ELECTRICAL AND/OR DATA ROOMS.
	EXISTING CONCRETE COLUMN

KEY PLAN

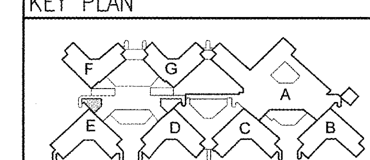

REVISION NO.	REVISION DESCRIPTION	By Date
Revisions		

Department of Veterans Affairs
Charlie Norwood
VA Medical Center
1 Freedom Way
Augusta, Ga. 30904

SEAL: NORTH CAROLINA PROFESSIONAL SEAL 3857 ENGINEER JOHN G. ROSS 2/10/2017

Architect/Engineer Address

Harrell, Saltrick & Hopper
Design & Management Solutions for the Built Environment
8016 TOWER POINT DRIVE CHARLOTTE, NC 28227 P 704.814.1320 F 704.321.0833
WWW.HSHPC.COM
COPYRIGHT © 2012 HARRELL SALTRICK & HOPPER, PC
HSH PROJECT # 12015

Recommended Approvals:	
1. MEDICAL CENTER DIRECTOR	6. OPERATIONS SERVICE LINE MANAGER
2. ASSISTANT DIRECTOR	7. INFECTION CONTROL MANAGER
3. CHIEF OF STAFF	8. SAFETY MANAGER
4. ASSOC. DIRECTOR	9. GENERAL ENGINEER
5. SERVICE LINE MGRS.	10. COR

Drawing Title: MECHANICAL ROOM PLANS - DEMOLITION

100% CONSTRUCTION DOCUMENTS

FULLY SPRINKLERED

Project Title: RENOVATE MENTAL HEALTH UNITS

Drawn	Building Number	AutoCAD File Name: WAO
Checked	Reviewed	Const. Contract No.

Date: February 10, 2017

Project Number: 509-12-104

DRAWING No. ED103

Veterans Affairs