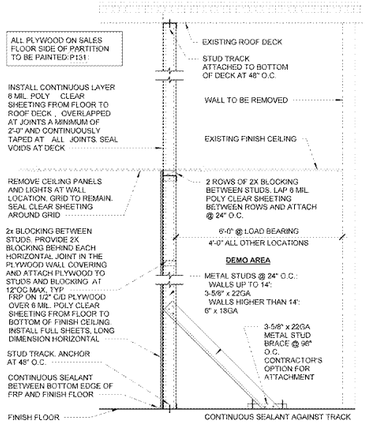

NOTE: TYPICAL AT FOOD AREAS WITH CEILINGS / NOT ON AN EXTERIOR WALL

9 TEMPORARY FRP CLAD BARRIER/DUST DRAPE
3/4" = 1'-0"

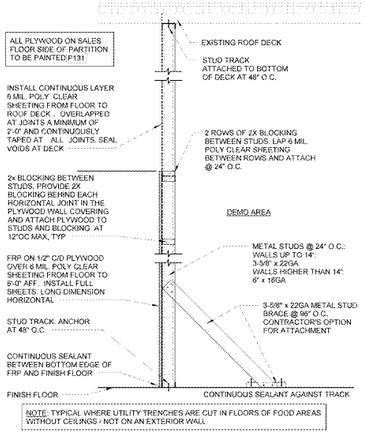

NOTE: TYPICAL WHERE UTILITY TRENCHES ARE CUT IN FLOORS OF FOOD AREAS WITHOUT CEILINGS / NOT ON AN EXTERIOR WALL

8 TEMPORARY FRP CLAD TRENCH BARRIER/DUST DRAPE
3/4" = 1'-0"

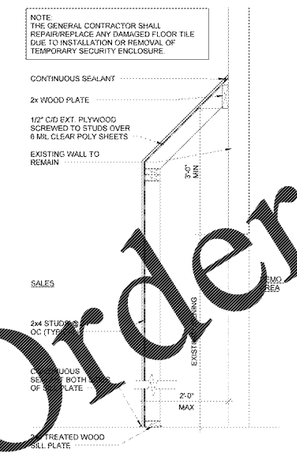

3 SECURITY ENCLOSURE
3/4" = 1'-0"

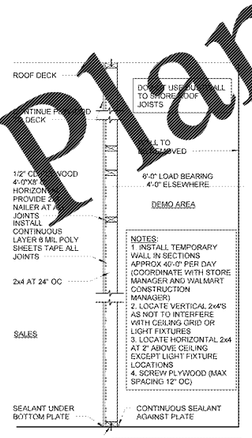

2 DUST WALL SECTION
3/4" = 1'-0"

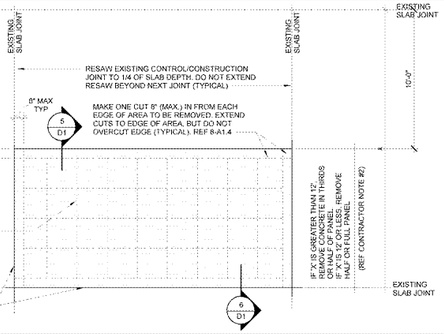

CONTRACTOR NOTES:
1. SLAB DEMOLITION DETAILS, AS INDICATED IN THIS AND RELATED DETAILS, ARE INTENDED FOR USE ON ALL INTERIOR SLAB DEMOLITION WHERE THE FINAL FINISH IS EXPOSED CONCRETE. TRENCHING OF SLABS IS ALLOWED ONLY WHERE FINAL FINISH IS SCHEDULED TO BE OTHER THAN EXPOSED CONCRETE (I.E.: TILE, EPOXY RESIN, CARPET, ETC.)
2. UNDER NO CIRCUMSTANCES SHALL THE PORTION TO BE REMOVED OR THE REMAINDER BE LESS THAN 4'-0" IN EITHER DIRECTION IN WIDTH.
3. DIRECTION OF PARTIAL PANEL REPLACEMENT MAY VARY FROM EXAMPLE SHOWN. PROVIDE FULL OR PARTIAL PANEL REPLACEMENT TO SATISFY DESIGN INTENT SHOWN ON PLANS IN COMPLIANCE WITH THIS AND ASSOCIATED DETAILS.
4. SAWCUT EDGES SHALL BE STRAIGHT AND EITHER PARALLEL EXISTING CONTROL/CONSTRUCTION JOINTS SAWCUTS AT AN ANGLE TO THE EXISTING CONTROL JOINT PATTERN WILL NOT BE ALLOWED UNDER ANY CIRCUMSTANCES.
5. PRIOR TO CUTTING, INSTALL 36" WIDE ROSIN PAPER EACH SIDE OF PROPOSED EDGE CUTS IN ORDER TO REDUCE SCARRING OF SLAB THAT IS TO REMAIN.
6. NO OVERCUTTING SHALL BE ALLOWED AT EDGES OR CORNERS OF SLAB AREA TO BE REMOVED. PORTIONS OF SLAB WHERE OVERCUTS OCCUR SHALL BE REMOVED TO THE NEXT ALLOWABLE INCREMENT (PER NOTE 2 ABOVE) AND REPLACED AT THE CONTRACTOR'S EXPENSE, WITH NO EXTENSION OF THE CONSTRUCTION SCHEDULE.
7. PERFORM CUTTING OF EXISTING CONCRETE SLABS IN ACCORDANCE WITH THE DETAILS AND SPECIFICATIONS USING SAWS AND/OR CORE DRILLS. ALL SLAB CUTTING SHALL BE PERFORMED AT NIGHT AFTER THE BUILDING HAS CLOSED FOR BUSINESS. JACK-HAMMERS OR EXPLOSIVES WILL NOT BE ALLOWED AT ANY TIME.
8. USE REMOVAL METHODS THAT WILL NOT CRACK, UNDERMINE, OR STRUCTURALLY DISTURB ADJACENT SLABS OR PARTITIONS.
9. REFER TO STRUCTURAL FOR SLAB REPLACEMENT DETAILS.

4 SLAB DEMOLITION DETAIL
1/4" = 1'-0"

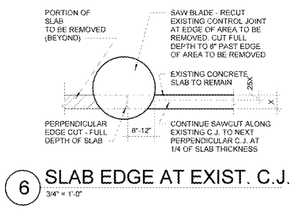

6 SLAB EDGE AT EXIST. C.J.
3/4" = 1'-0"

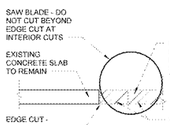

5 SLAB EDGE
3/4" = 1'-0"

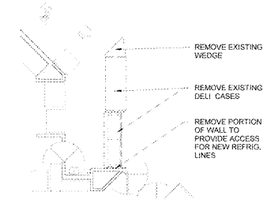

7 DELI DEMOLITION PLAN
1/8" = 1'-0"

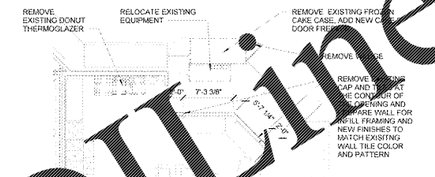

10 BAKERY DEMOLITION PLAN
1/8" = 1'-0"

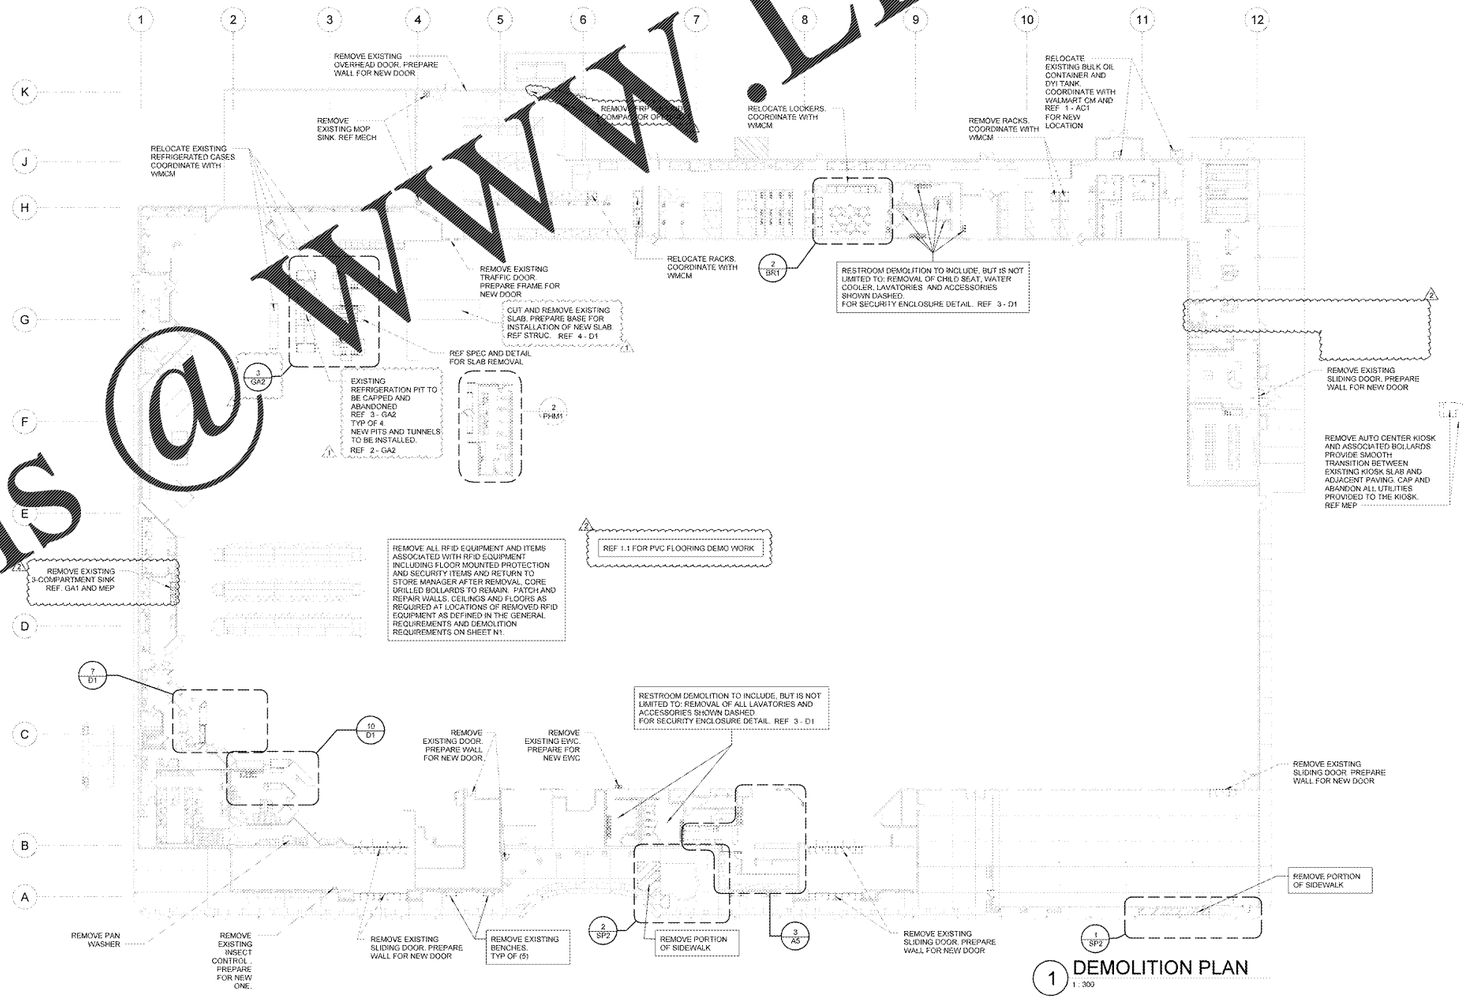

1 DEMOLITION PLAN
1 : 300

SHEET NOTES

1. SALES FLOOR TO BE ACCESSIBLE TO CUSTOMERS DURING NON-CONSTRUCTION HOURS. PROVIDE TEMPORARY COVERS CAPABLE OF WITHSTANDING SHOPPING CART TRAFFIC AND OCCUPANTS FOR PITS AND TUNNELS. REMOVE CONSTRUCTION FENCING AND DUST WALLS INTERFERING WITH CUSTOMER CIRCULATION OR ACCESS.
2. REMOVE WALL STANDARDS ABOVE 96" AFF.
3. DEMOLITION INCLUDES BUT IS NOT LIMITED TO ITEMS SHOWN DASHED. REF DEMOLITION REQUIREMENT NOTE ON N1 SHEET.
4. REMOVE ALL DOORS SHOWN DASHED. REFER TO ENLARGED PLANS AND DOOR SCHEDULE FOR DOOR AND FRAME REPLACEMENT.
5. NOT USED
7. REMOVAL OF GONDOLAS AND/OR RACKING AS INDICATED ON FXS SHEETS WILL BE PERFORMED BY OTHERS.

DEMOLITION LEGEND

EXISTING TO REMAIN
REMOVE/REMOVE ITEM
AREA TO BE DEMOLISHED

Order Plans @ WWW.LDLine.com

RETAIL DESIGN COLLABORATIVE
PROJECT MANAGER: Kim Dixon 214.577.7010
ARCHITECT: Tom Yoss 703.407.7085 rdcollaborative.com

STIPULATION FOR REPRODUCTION OF DRAWINGS AND SPECIFICATIONS
THESE DRAWINGS AND SPECIFICATIONS ARE THE PROPERTY AND COPYRIGHTED WORK OF RETAIL DESIGN COLLABORATIVE AND ARE NOT TO BE USED IN WHOLE OR IN PART FOR ANY OTHER PROJECT WITHOUT THE WRITTEN AUTHORIZATION OF RETAIL DESIGN COLLABORATIVE. ALL REPRODUCTIONS OF THESE DRAWINGS AND SPECIFICATIONS MUST BEAR THIS COPYRIGHT NOTICE.

CONSULTANTS

Walmart
GORDONSVILLE, VA
194 GAMEREN PL, GORDONSVILLE, VA 22942
STORE NO. 4182-00
17-127.22 PROTO:
JOB NUMBER: 143.SGR-LDK
2018 Remodel Proto

ISSUE BLOCK

1	REV 2	04/25/18
2	REV 3	04/26/18

CHECKED BY:	DF
DRAWN BY:	TP
PROTO CYCLE:	02/23/18
DOCUMENT DATE:	04/2018

DEMOLITION PLAN

SHEET: D1