STORE LAYOUT FLOOR FINISH LEGEND

AREAS OF PVC	TOTAL SQ.FT. OF PVC	TOTAL SQ.FT. PVC NEEDED IN EXCESS OF EXISTING PVC
A	EXTEND	
B	REDUCE	
C	ETR	
D	EXTEND	
E		
F		
G		
H		
I		
J		
K		
PICKUP	183 (GRAY)	
HEALTH SERVICE	51 (GRAY)	
MONEY CENTER	0	
ADDITIONAL PVC	941	
TOTAL PVC	1,175	

NOTES:
REDUCE AND EXTEND PVC WOOD PADS AS SHOWN. ADD LVT1 WOOD FOR NEW HEALTH SERVICES IN PHARMACY AND PICKUP IN CUSTOMER SERVICE.

SALES FLOOR SQ.FT.	VCT
TEXTURED SURFACE TILE SQ.FT.	EC
FIELD TILE VCT SQ.FT.	EC
ENTRY TILE SQ.FT.	ETR
ENTRY TILE SQ.YDS.	0
PHARMACY SQ.FT.	628
PHARMACY SQ.YDS.	70
WOOD TRANSITION STRIP LN.FT.	332
ENTRY CARPET SQ.FT.	0
ENTRY CARPET SQ.YDS.	0

REVISED: (REV#)	NAME:	DATE:

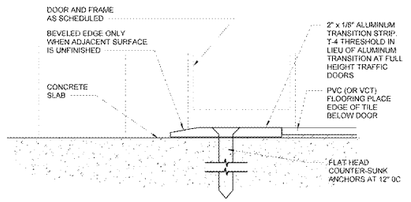

4 TRANSITION STRIP AT PVC (OR LVT) FLOORING
12" = 1'-0"

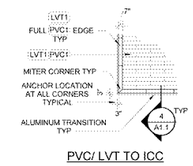

PVC/ LVT TO ICC

2 PVC TRANSITION
1/8" = 1'-0"

OWNER FURNISHED FLOORING

1. 525 SF OF PVC AND ADHESIVE WILL BE FURNISHED BY THE OWNER TO PIECE REPLACE PVC THROUGHOUT THE STORE IN ADDITION TO THE QUANTITIES IDENTIFIED IN THE STORE LAYOUT FLOOR FINISH LEGEND.

LEGEND

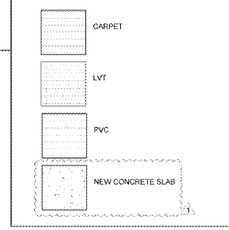

SHEET NOTES

1. SEAL BASE OF ALL COLUMNS ON PVC PLANK FLOORING W/ BROWN SEALANT.
2. REF STRUCTURAL DRAWINGS FOR EXPOSED AND INTEGRALLY COLORED CONCRETE FLOORS
3. REPAIR BOLT HOLES AND SPALLS RESULTING FROM MERCHANDISE FIXTURE AND OR STORAGE RACK RELOCATION OR REMOVAL. REF SPEC 03905. FILL ALL BOLT HOLES AND SPALLS RESULTING FROM FIXTURE AND OR STORAGE RACK RELOCATION OR REMOVAL IN NON CUSTOMER ACCESSIBLE AREAS WITH NON SHRINK GROUT.
4. REMOVE AND REPLACE DAMAGED TRANSITION STRIPS TO MATCH EXISTING.

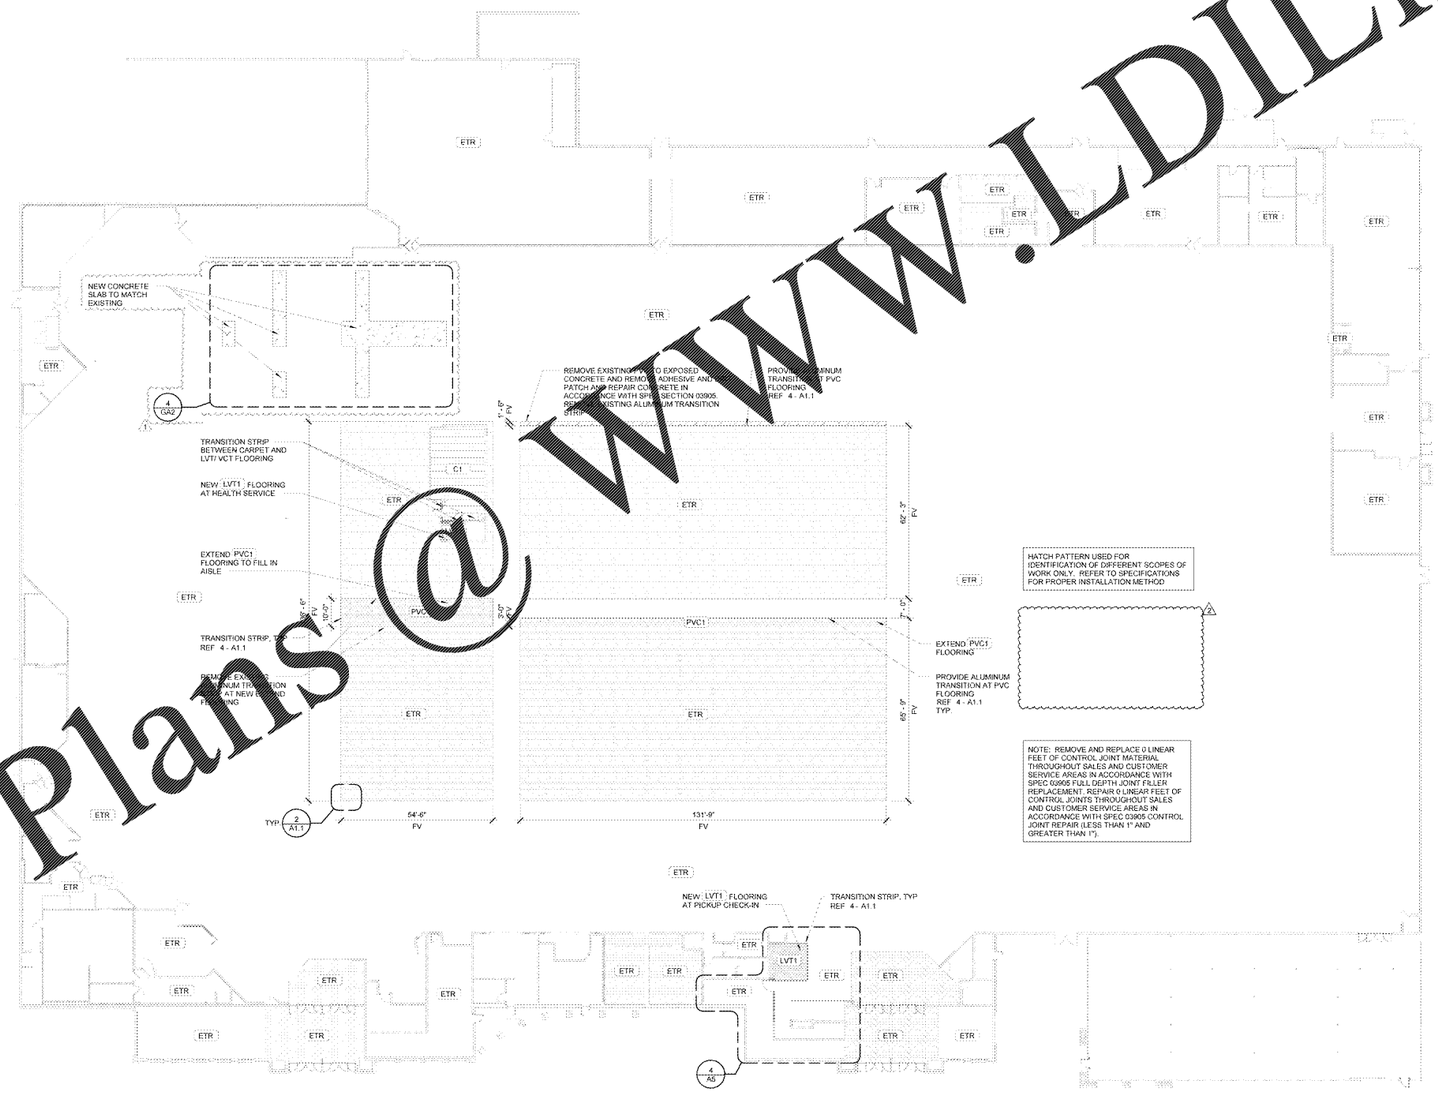

1 FINISH FLOOR PLAN
1" = 20'-0"

Order Plans @ WWW.LDILine.com

RETAIL DESIGN COLLABORATIVE
Ltd.
Woodcrom Drive, Suite 310
Richmond, VA 23150
Phone: (804) 708-8
Fax: (804) 708-8
rdcollaborative.com

STIPULATION FOR REPRODUCTION OF DRAWINGS AND SPECIFICATIONS
THESE DRAWINGS AND SPECIFICATIONS ARE THE PROPERTY AND COPYRIGHTED WORK OF RETAIL DESIGN COLLABORATIVE LTD. AND ARE NOT TO BE USED IN WHOLE OR IN PART FOR ANY PURPOSE WHATSOEVER WITHOUT THE WRITTEN PERMISSION OF RETAIL DESIGN COLLABORATIVE LTD. THEY ARE NOT TO BE LOANED, COPIED OR REPRODUCED, AND ALL SUCH COPIES MADE AND DELIVERED ARE TO BE RETURNED UPON DEMAND OF RETAIL DESIGN COLLABORATIVE LTD. ALL RIGHTS RESERVED WHETHER THE WORK FOR WHICH THIS DOCUMENT IS PREPARED IS EXECUTED OR NOT. COPYRIGHT 1992-2009

CONSULTANTS

Walmart
GORDONSVILLE, VA
194 CAMP CREEK PKWY, GORDONSVILLE, VA 22942
STORE NO. 4802-03
JOB NUMBER: 17-127-22 | PROTO: 143 SGR-LRK
2018 Remodel Proto

ISSUE BLOCK

1	REV 2	04/25/18
2	REV 3	04/26/18

CHECKED BY:	DF
DRAWN BY:	TP
PROTO CYCLE:	02/23/18
DOCUMENT DATE:	04/2018

FLOOR FINISH PLAN (ICC)

SHEET:
A1.1