KEYNOTES	
7.07	ROOF LINE BEYOND
8.02	HOLLOW METAL DOOR AND FRAME
8.09	AUTOMATIC SLIDING ENTRANCE DOORS

COLOR LEGEND	
P5	"SAFETY YELLOW" OSHA STANDARD
P21	"SAFETY RED" SW #4081
P36	"DOMINO" SW #6989
P49	"GAUNTLET GRAY" SW #7019
P78(U)	"MEDIUM WALMART BLUE" #076 URETHANE
P81	"WOOL SKEIN" SW #6148
P126(U)	"KNOCKOUT ORANGE" SW #6885 URETHANE
P134	"REPOSE GRAY" SW #7015
P135	"DORIAN GRAY" SW #7017
P140	"SNOWBOUND" SW #7004

MATERIAL LEGEND

DECORATIVE VINYL FILM BY OTHERS (COLOR TO MATCH P78)

DECORATIVE VINYL FILM BY OTHERS (COLOR TO MATCH P135)

DEMOLITION NOTES

1. REMOVE ALL UNLIT EXTERIOR STUD MOUNTED BUILDING SIGNS.
2. REMOVAL OF LIT IDILOGO SIGNS SHALL BE BY OTHERS.
3. REMOVAL OF BUILDING MOUNTED ITEMS, SHOWN OR NOTED TO BE DEMOLISHED OR AS REQUIRED BY SCOPE OF WORK, SHALL OCCUR PRIOR TO PAINTING BUILDING. COORDINATE DEMOLITION WORK SO EXTERIOR PAINTING WILL OCCUR PRIOR TO INSTALLATION OF BUILDING MOUNTED ITEMS.

SHEET NOTES

1. POWER WASH 100% OF EXTERIOR WALLS PRIOR TO PAINTING.
2. PATCH AND REPAIR EXTERIOR WALL SURFACES, DAMAGED OR EXPOSED DUE TO REMOVAL OF BUILDING MOUNTED ITEMS, TO MATCH ADJACENT AS REQUIRED.
3. REMOVE SEALANT AND BACKER MATERIAL FROM ALL BUILDING CONTROL JOINTS AND EXPANSION JOINTS. FILL AND SEAL JOINTS, REF SPEC 07900
4. REFER TO DETAILS ON SHEET A2.1 FOR SUBSTRATE AND FINISH REQUIREMENTS AT LOCATIONS OF BUILDING MOUNTED SIGNS.
5. RESURFACE EXISTING EIFS WHERE SHOWN (HATCHED AREA)
6. PAINT EXTERIOR OF BUILDING AS SHOWN. PRIOR TO PAINTING WALL AT LOCATION(S) OF LIT IDILOGO SIGN(S) COORDINATE SCOPE OF WORK WITH WALMART CM.
7. PAINT DOOR HOODS, DOORS, METAL STEEL DOORS AND FRAMES, GUTTERS, DOWNSPOUTS, EXPOSED METAL FLASHING, HANDRAILS, GAS LINES AND EXPOSED MISCELLANEOUS STEEL TO MATCH ADJACENT BUILDING COLOR(S).
8. PAINT ALL GAS PIPING, ROOF TOP AND PAINTING OF GAS PIPE DOWN SIDE OF BUILDING FACADE OR METER. DO NOT PAINT METER COVER.
9. PAINT CANOPY STRUCTURAL STEEL AND FLASHING TO MATCH ADJACENT WALL.
10. WHERE CANOPIES ARE VISIBLE TO AND ACCESSED BY CUSTOMERS, PAINT UNDERSIDE OF CANOPY DECK P140 (SNOWBOUND). PAINT CANOPY DECK IF NOT PREVIOUSLY PAINTED.
11. PAINT JIB CRANE - P36 - ON JIB BOOM, P5 - ON HANDRAILS.
12. PAINT SPRINKLER VALVES - P21 - DO NOT PAINT OVER SIGHT GLASS OR FIRE ALARM BELL.
13. PAINT ALL EXTERIOR BOLLARDS TO MATCH EXISTING COLOR UNLESS NOTED TO RECEIVE PLASTIC BOLLARD SLEEVE.
14. PAINT SECURITY WALL PACK HOUSINGS TO MATCH ADJACENT WALL. REMOVE PAINT OVERSPRAY FROM LENSES.
15. DO NOT PAINT LED WALL PACK HOUSINGS.
16. PAINT GARDEN CENTER STEEL DOORS AND FRAMES - P81

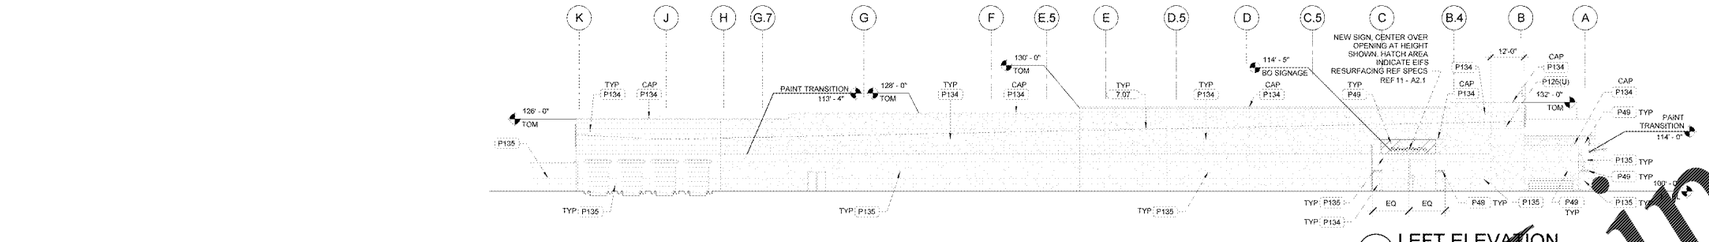

6 LEFT ELEVATION
1" = 20'-0"

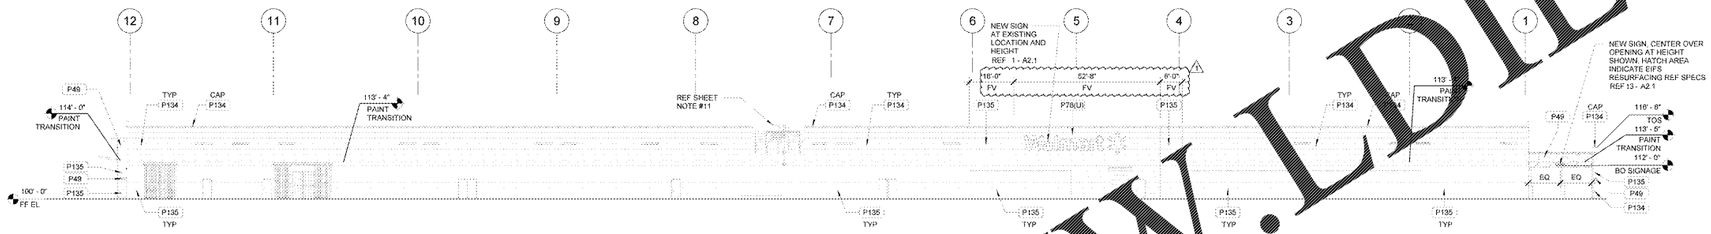

5 REAR ELEVATION
1" = 20'-0"

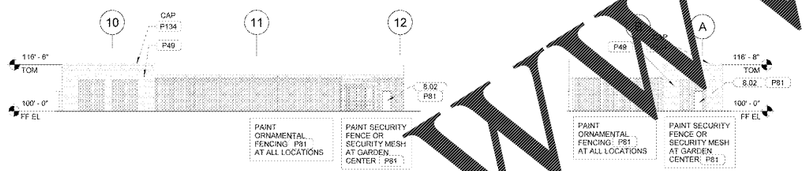

3 GARDEN CENTER FRONT ELEVATION
1" = 20'-0"

4 GARDEN CENTER SIDE ELEVATION
1" = 20'-0"

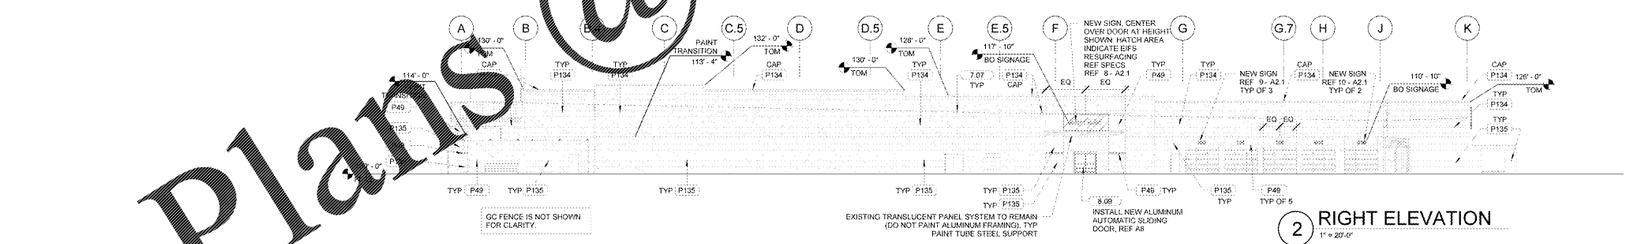

2 RIGHT ELEVATION
1" = 20'-0"

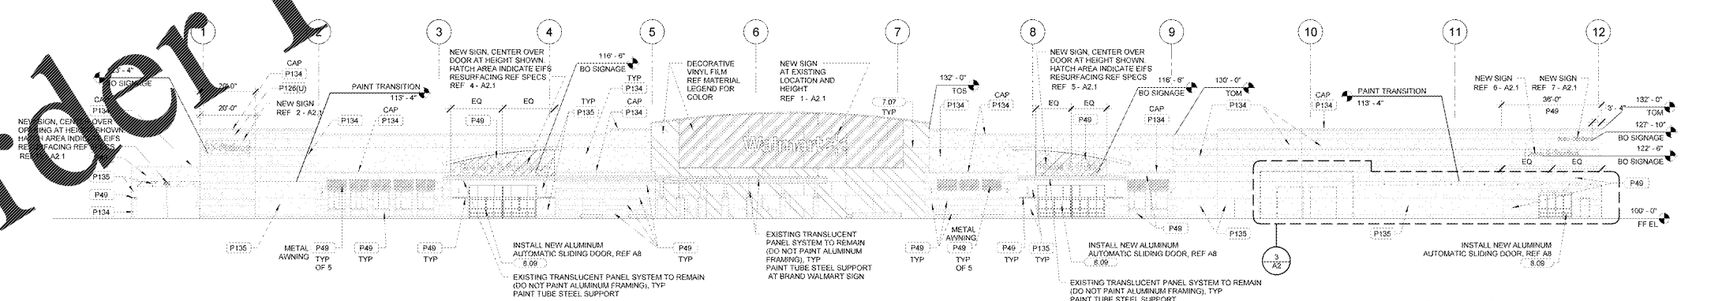

1 FRONT ELEVATION
1" = 20'-0"

Order Plans@WWW.LDILine.com

RETAIL DESIGN COLLABORATIVE

RDC Uniform Drive, SUITE
Tel: (703) 707-0070
Fax: (703) 707-0585
rdcollaborative.com

STIPULATION FOR REVIEW

THESE DRAWINGS AND SPECIFICATIONS ARE PROPRIETARY AND CONFIDENTIAL PROPERTY OF RDC AND ARE NOT TO BE USED IN WHOLE OR IN PART FOR ANY PURPOSE OTHER THAN THE SPECIFIC PROJECT FOR WHICH THEY WERE PREPARED AND ACCEPTED. ANY REPRODUCTION OR UNAUTHORIZED USE OF THESE DRAWINGS AND SPECIFICATIONS WITHOUT THE WRITTEN CONSENT OF RDC IS PROHIBITED.

CONSULTANTS

Walmart

GORDONSVILLE, VA

194 CAMP CREEK PKWY
STORE NO. 4182-00

143 SQFT-UR

17 - 127 - 22 | PROTO:

2018 Remodel Proto

JOB NUMBER:

ISSUE BLOCK

1	REV 3	04/26/18

CHECKED BY:	DF
DRAWN BY:	TP
PROTO CYCLE:	02/20/18
DOCUMENT DATE:	04/10/18

EXTERIOR ELEVATIONS

SHEET:
A2