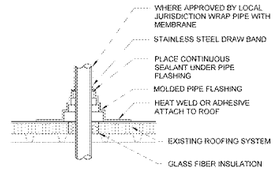

3 PENETRATION
1" = 1'-0"

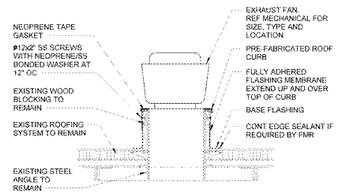

2 EXHAUST FAN DETAIL
1" = 1'-0"

ROOF LEGEND

- EXISTING ROOF HATCH
- NEW RTU/AHU
- EXISTING SKY LIGHT
- EXISTING EXHAUST FAN
- NEW EXHAUST FAN

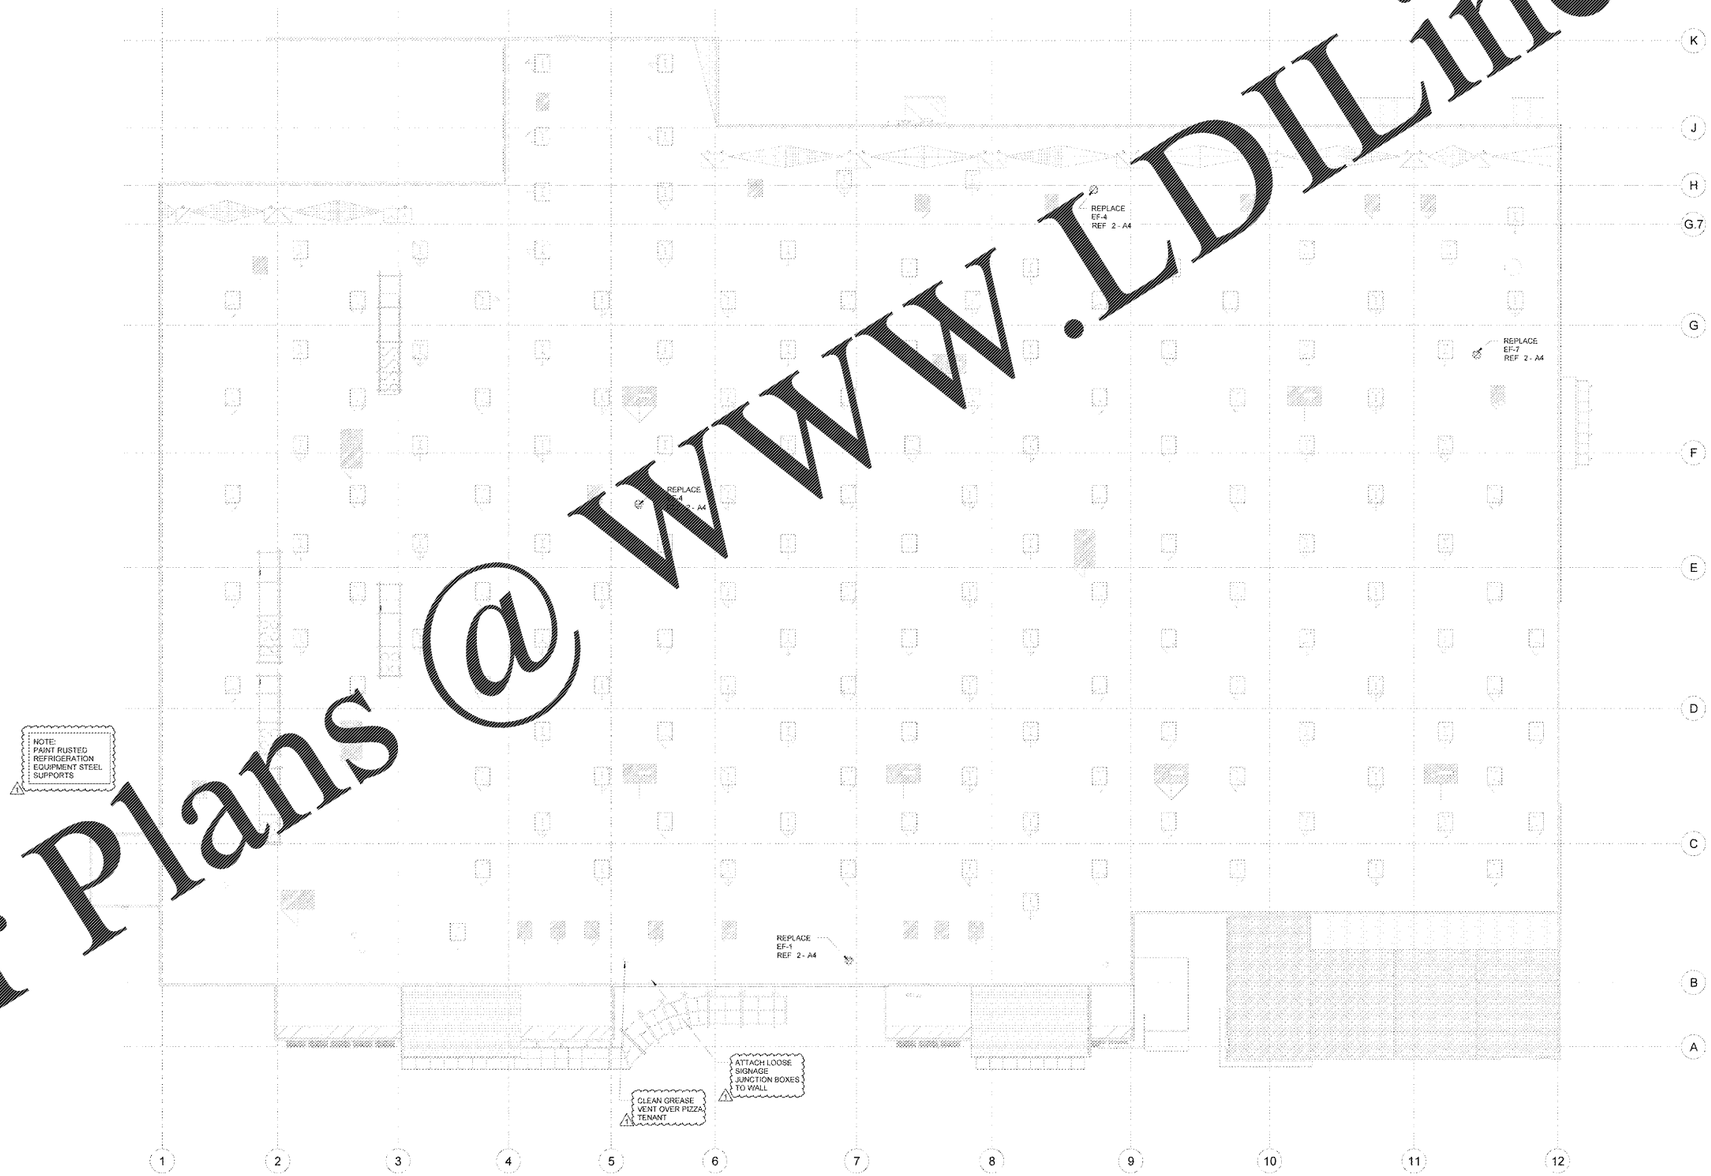

1 ROOF PLAN
1" = 20'-0"

Order Plans @ www.LDILine.com

RETAIL DESIGN COLLABORATIVE
Ph: (770) 495-7070
rdcollaborative.com

STIPULATION FOR REPRODUCTION

"ANY DRAWING AND SPECIFICATION OR OTHER DOCUMENT PREPARED BY RETAIL DESIGN COLLABORATIVE, INC. IS THE EXCLUSIVE PROPERTY OF RETAIL DESIGN COLLABORATIVE, INC. AND IS NOT TO BE USED IN WHOLE OR IN PART FOR ANY PURPOSE WHATSOEVER WITHOUT THE WRITTEN CONSENT OF RETAIL DESIGN COLLABORATIVE, INC. ALL COMMON LAW, STATUTORY AND OTHER RESERVED RIGHTS, INCLUDING COPYRIGHT, TO THE DRAWINGS AND SPECIFICATIONS ARE HEREBY EXPRESSLY RESERVED."

CONSULTANTS

Walmart

GORDONSVILLE, VA
194 CAMP CREEK PKWY
GORDONSVILLE, VA 22942
STORE NO. 4822-23
17-127-22 | PROTO:

143 SQR-LIN

JOB NUMBER:

2018 Remodel Proto

ISSUE BLOCK

1	REV 3	04/25/18

CHECKED BY:	DF
DRAWN BY:	TP
PROTO CYCLE:	02/20/18
DOCUMENT DATE:	04/10/18

ROOF PLAN AND DETAILS

SHEET: A4