NEW DOOR AND FRAME SCHEDULE

DETAIL REFERENCES ARE TO SHEET A8.1 UNO

		DOOR								FRAME				DETAIL					
							NOMINAL SIZE										FIRE RATING		
MARK	ROOM NAME	NEW/ ETR	TYPE	MATERIAL	COLOR	QTY	WIDTH	HEIGHT	GLASS	NEW/ ETR	TYPE	MATERIAL	COLOR	HEAD	JAMB	THRESHOLD	(MIN)	NOTES	MARK
101A	GM VESTIBULE	NEW	BB	ALUM	---	1	12' - 0"	12' - 0"	TEMPERED	NEW	---	ALUM	---	5	4	3B	---	32, 33, 34, 35	101A
101B	GM VESTIBULE	NEW	BB	ALUM	---	1	12' - 0"	12' - 0"	TEMPERED	NEW	---	ALUM	---	5	4	3B	---	32, 33, 34, 35	101B
101D	GM VESTIBULE	NEW	BB	ALUM	---	1	12' - 0"	12' - 0"	TEMPERED	NEW	---	ALUM	---	5	4	3C	---	32, 33, 34, 35	101D
101E	GM VESTIBULE	NEW	BB	ALUM	---	1	12' - 0"	12' - 0"	TEMPERED	NEW	---	ALUM	---	5	4	3C	---	32, 33, 34, 35	101E
115A	GR VESTIBULE	NEW	BB	ALUM	---	1	12' - 0"	12' - 0"	TEMPERED	NEW	---	ALUM	---	5	4	3B	---	32, 33, 34, 35	115A
115B	GR VESTIBULE	NEW	BB	ALUM	---	1	12' - 0"	12' - 0"	TEMPERED	NEW	---	ALUM	---	5	4	3B	---	32, 33, 34, 35	115B
115E	GR VESTIBULE	NEW	BB	ALUM	---	1	12' - 0"	12' - 0"	TEMPERED	NEW	---	ALUM	---	5	4	3C	---	32, 33, 34, 35	115E
115F	GR VESTIBULE	NEW	BB	ALUM	---	1	12' - 0"	12' - 0"	TEMPERED	NEW	---	ALUM	---	5	4	3C	---	32, 33, 34, 35	115F
178B	RECEIVING	NEW	S2	STEEL	---	1	6' - 0"	8' - 8"	---	NEW	---	---	---	8A	7A	---	---	---	178B
178M	RECEIVING	NEW	E	PLASTIC	BLACK	PR	3' - 0"	7' - 0"	ACRYLIC	ETR	---	STL-BP	---	ETR	ETR	---	---	27	178M
PHARMACY																			
300G	PHARMACY	NEW	G1	HM-STL	P162	1	3' - 0"	7' - 0"	TEMPERED	NEW	1	HM-STL	P162	11	10	---	---	36, 38	300G
303B	HEALTH SERVICE	NEW	G1	HM-STL	P162	1	3' - 0"	7' - 0"	TEMPERED	NEW	1	HM-STL	P162	11	10	---	---	39, 38	303B
303C	HEALTH SERVICE	NEW	G1	HM-STL	P162	1	3' - 0"	7' - 0"	TEMPERED	NEW	1	HM-STL	P162	11	10	---	---	37, 38	303C
GARDEN CENTER																			
100Z	OUTSIDE LIVE GOODS	NEW	AA	ALUM	---	1	12' - 0"	9' - 4"	TEMPERED	NEW	---	ALUM	---	5	4	3B	---	32, 33, 34, 35	100Z
AUTO CENTER																			
612C	CUSTOMER SERVICE	NEW	A1	ALUM	---	1	8' - 0"	8' - 0"	TEMPERED	NEW	---	ALUM	---	6	4	3A	---	32, 33, 34, 35	612C
GROCERY/PICKUP																			
946C	GM PICKUP STORAGE	NEW	G	HM-STL	P126	1	4' - 0"	7' - 0"	TEMPERED	NEW	1	HM-STL	P126	11	10	---	---	---	946C
947A	OGP STORAGE	NEW	G	HM-STL	P126	1	3' - 0"	7' - 0"	TEMPERED	ETR	2	HM-STL	P126	ETR	ETR	ETR	---	40	947A
947B	OGP STORAGE	NEW	N	HM-STL	P126	1	3' - 0"	7' - 0"	TEMPERED	ETR	1	HM-STL	P126	ETR	ETR	ETR	---	41, 42	947B

EXISTING DOOR AND FRAME SCHEDULE

DETAIL REFERENCES ARE TO SHEET A8.1 UNO

		DOOR								FRAME				DETAIL					
							NOMINAL SIZE										FIRE RATING		
MARK	ROOM NAME	NEW/ ETR	TYPE	MATERIAL	COLOR	QTY	WIDTH	HEIGHT	GLASS	NEW/ ETR	TYPE	MATERIAL	COLOR	HEAD	JAMB	THRESHOLD	(MIN)	NOTES	MARK
104A	CART STORAGE-GM	ETR	S1	STEEL	---	1	11' - 10"	4' - 8"	---	ETR	---	---	---	---	---	---	---	16	104A
118A	CART STORAGE-GR	ETR	S1	STEEL	---	1	16' - 0"	4' - 8"	---	ETR	---	---	---	---	---	---	---	16	118A
GARDEN CENTER																			
501A	OUTSIDE LIVE GOODS	ETR	F	HM-STL	P81	1	3' - 0"	7' - 0"	---	ETR	1	HM-STL	---	---	---	---	---	5	501A
501B	OUTSIDE LIVE GOODS	ETR	F	HM-STL	P81	1	3' - 0"	7' - 0"	---	ETR	1	HM-STL	---	---	---	---	---	5	501B

MATERIAL KEY

MARK	DESCRIPTION
ACRYL	ACRYLIC
AL	ALUMINUM LINK
ALUM	ALUMINUM
CL	CHAIN LINK
HM-STL	HOLLOW METAL-STEEL
OM	ORNAMENTAL METAL
PLAST	PLASTIC
STL	STEEL
STL-P	STEEL PIPE
STL-BP	STEEL BENT PLATE
TEMP	TEMPERED

DOOR SCHEDULE NOTES

1. REPLACE BUTTS OR HINGES. REF SPEC.
2. REPLACE ALARM OR EXIT DEVICE. REF SPEC.
3. REPLACE LATCH OR LOCK SET, REF SPEC.
4. REPLACE PUSH AND/OR PULL, REF SPEC.
5. INSTALL/REPLACE AUTOMATIC CLOSER, REF SPEC.
6. REMOVE DOOR CLOSER. PATCH AS NEEDED.
7. REPLACE ARMOR PLATE AND/OR KICKPLATE.
8. REPLACE STOP, HOLDER, OR ELECTROMAGNETIC DOOR HOLDER, REF SPEC.
9. REPLACE THRESHOLD. REF SPEC.
10. INSTALL/REPLACE CONTINUOUS GEARED HINGE, REF SPEC.
11. REPLACE DOOR COORDINATOR, REF SPEC.
12. REPLACE ELECTROMAGNETIC LOCK, REF SPEC.
13. REPLACE LOCK GUARD, REF SPEC.
14. REPLACE ONE-WAY VIEWER, REF SPEC.
15. INSTALL 5"X20" WINDOW IN DOOR.
16. INSTALL/REPLACE FLEXIBLE STRIP DOOR
17. INSTALL SECTIONAL DOOR TRACK RETURN AT MAXIMUM HEIGHT AND AS CLOSE TO ROOF STRUCTURE AS ALLOWABLE BY MANUFACTURER.
18. REPLACE DAMAGED SECTIONAL DOOR PANELS.
19. REPAIR DAMAGED EXTERIOR WALL CORNERS AT ROLL DOOR OPENINGS.
20. FULLY GASKETED FOR NEUTRALIZATION.
21. NOT USED
22. PROVIDE 1" CLEARANCE BETWEEN EDGE OF STRIKE SIDE OF DOOR AND ADJACENT CASEWORK.
23. NOT USED
24. ENSURE GATE IS OPERATIONAL AND LATCHES. REPAIR GATE TO PROPER WORKING CONDITION IF NEEDED.
25. COORDINATE INSTALLATION OF SIGNAGE WITH DOOR MANUFACTURER: 1" HIGH LETTERS IN CONTRASTING COLORS TO BACKGROUND. TEXT TO READ "THIS DOOR TO REMAIN UNLOCKED WHEN BUILDING IS OCCUPIED"
26. REMOVE EXISTING DOOR AND HARDWARE. EXISTING FRAME TO REMAIN. INSTALL HINGE FILLER PLATE AND STRIKE FILLER PLATE IN HOLLOW METAL FRAME.
27. FLEXIBLE TRAFFIC DOOR COLOR TO BE BLACK. PAINT DOOR FRAME P36. DO NOT PAINT STAINLESS STEEL FRAMES.
28. FLEXIBLE TRAFFIC DOOR TO BE KHAKI. PAINT DOOR FRAME P102.
29. INSTALL HINGE FILLER PLATE PRIOR TO INSTALLATION OF CONTINUOUS HINGE.
30. PROVIDE VENDOR WITH FIELD VERIFIED DIMENSION OF CLEAR WIDTH AFTER REFRIGERATED CASES HAVE BEEN INSTALLED. DOOR COLOR TO BE BLACK.
31. SHELF ON DOOR TO BE STRIPPED, CLEANED, AND REFINISHED.
32. AUTOMATIC OPENING DOOR. SCHEDULED DOOR SIZES ARE FRAME OUTSIDE DIMENSIONS.
33. SIGNAGE: PROVIDE 1" HIGH LETTERS IN CONTRASTING COLORS TO BACKGROUND . TEXT TO READ "THIS DOOR TO REMAIN UNLOCKED DURING BUSINESS HOURS". SIGNAGE FURNISHED BY OWNER AND INSTALLED BY GENERAL CONTRACTOR.
34. SIGNAGE: PROVIDE 1" HIGH LETTERS IN CONTRASTING COLORS TO BACKGROUND. TEXT TO READ "IN EMERGENCY PUSH TO OPEN".
35. PROVIDE TACTILE EXIT SIGN , REF N1. SIGNAGE FURNISHED AND INSTALLED BY GENERAL CONTRACTOR.
36. 3M CRYSTAL GLASS FINISH 7725S3-314 DUSTED CRYSTAL FROSTED FILM AT 55% OPACITY PRE-INSTALLED BY MODULAR PANEL MANUFACTURER.
37. 3M CRYSTAL GLASS FINISH 7725S3-314 DUSTED CRYSTAL FROSTED FILM AT 55% OPACITY UP TO 4'-0" AFF PRE-INSTALLED BY MODULAR PANEL MANUFACTURER.
38. DOOR FRAMES AND DOORS ARE PRE-FINISHED BY MODULAR PANEL MANUFACTURER. FRAMES ARE PRE-INSTALLED IN PRE-MANUFACTURED WALL, GC TO INSTALL OWNER FURNISHED DOOR SLABS.
39. 3M CRYSTAL GLASS FINISH 7725SE-314 DUSTED CRYSTAL FROSTED FILM AT 55% OPACITY WITH DIE CUT LOGO PRE-INSTALLED BY MODULAR PANEL MANUFACTURER.
40. REF [illegible] 3-A8 AND 4-A8.
41. METAL DOOR FRAME VISIBLE TO CUSTOMER NOT IN EXTERIOR WALL TO RECEIVE EPOXY PAINT.
42. DOOR AND HARDWARE ARE FURNISHED BY VENDOR. INSTALLED AND PAINTED BY GC.

GENERAL DOOR NOTES

1. INSTALL/REPLACE ALL WEATHER STRIPPING AND GASKETS AT ALL EXTERIOR HOLLOW METAL DOORS. REF SPEC
2. ALL DOORS SCHEDULED AS NEW ARE TO RECEIVE COMPLETE NEW HARDWARE SETS AS LISTED IN SPECIFICATIONS.
3. AT INTERIOR HOLLOW METAL DOORS TO REMAIN, WHERE HUNG ON BUTT HINGES, INSTALL REINFORCING PIVOT(S) (H-15, REF SPEC 08710) IF NOT ALREADY PRESENT. COORDINATE NUMBER OF REINFORCING PIVOTS REQUIRED WITH DOOR HARDWARE SUPPLIER SPECIFIED IN SECTION 08710
4. ALL UL RATED DOORS TO RECEIVE PAINT MUST HAVE UL LABELS IN PLAIN SIGHT AND BE LEGIBLE. IF EXISTING LABELS HAVE BEEN PAINTED OVER, TEST PAINT REMOVAL IN ONE LOCATION. IF PAINT REMOVAL DAMAGES UL LABEL, CONTACT CM FOR FURTHER DIRECTION. IF TEST UL LABEL IS NOT DAMAGED FROM PAINT REMOVAL, REMOVE PAINT FROM ALL UL LABELS.
5. REFERENCE ELEVATIONS ON A2 FOR EXTERIOR DOOR COLORS
6. SCHEDULED WIDTH AND HEIGHT INDICATE FINISHED OPENING SIZE AT ALL OVERHEAD AND COILING DOOR LOCATIONS
7. SCHEDULED WIDTH AND HEIGHT INDICATE ROUGH OPENING SIZE AT ALL AUTOMATIC SLIDING DOOR LOCATIONS.
8. INSTALL/REPLACE DRIP CAP AT ALL NEW EXTERIOR DOORS AND EXTERIOR DOORS TO BE REPLACED.
9. INSTALL/REPLACE ALL MISSING OR DAMAGED DOOR SILENCERS.
10. AT ALL DOORS IMMEDIATELY ADJACENT TO CUSTOMER AREAS, ADJUST EXISTING DOOR HARDWARE TO PROPER WORKING CONDITION.
11. UNLESS NOTED OTHERWISE, GENERAL NOTES APPLY TO ALL DOORS IN THE STORE, NOT ONLY THOSE IN THE DOOR SCHEDULE.

GENERAL FINISH NOTES

1. PAINT ALL METAL DOOR FRAMES VISIBLE TO CUSTOMER (EXCEPT DOORS IN CMU WALLS) WITH EPOXY PAINT.
2. PAINT ALL HM DOORS AND FRAMES LOCATED IN NEWLY PAINTED WALLS AS INDICATED
   - DOORS AND FRAMES SHALL BE PAINTED P162 UNO
3. AT ROOMS SCHEDULED TO RECEIVE NEW PAINT: OMIT PAINT AT WALLS CONCEALED BY HALF-GONDOLAS, WALL STANDARDS OR WAREHOUSE RACKING WITH PEG-BOARD BACKING. AT WALL STANDARDS, GONDOLAS AND WAREHOUSE RACKING WITHOUT PEG-BOARD BACKING, PAINT WALL TO BASE. REF
4. INSTALL MISSING CEILING TILES TO MATCH ADJACENT TILES IN ALL ROOMS WHERE LAY-IN CEILING TILE IS ETR.
5. AT EXPOSED PAINTED STRUCTURE OR DECK, PAINT NEW CONDUIT, DUCTWORK AND FIRE SPRINKLER PIPING (FIRE SPRINKLER HEADS TO REMAIN UNPAINTED) TO MATCH ADJACENT STRUCTURE OR DECK.
6. FOR PLASTIC LAMINATE WAINSCOT, INSTALL INSIDE AND OUTSIDE EDGE TRIM AT ALL EXPOSED EDGES, DO NOT INSTALL ON BLOCK WALLS, REFERENCE SPECIFICATIONS.
7. FOR PROTECTIVE WALL SURFACING WAINSCOT, INSTALL INSIDE AND OUTSIDE CORNER TRIM AND TOP CAP, DO NOT INSTALL ON BLOCK WALLS, REFERENCE SPECIFICATIONS.
8. WHEN PIECE REPLACING CEILING TILE GC TO MATCH NEW TILE TO ADJACENT SURROUNDING CEILING TILE.
9. WHERE NEW PLASTIC LAMINATE OR PROTECTIVE SURFACING WAINSCOT IS TO BE INSTALLED, REMOVE EXISTING LAMINATE AND/OR FINISHES TO BASE SUBSTRATE PRIOR TO INSTALLATION OF NEW INSTALLATION OF NEW LAMINATE OVER EXISTING IS NOT ACCEPTABLE. NO EXCEPTIONS.
10. PROPERLY SEAL ALL EXISTING AND NEW PENETRATIONS IN FIRE RATED WALLS TO MAINTAIN FIRE RATING.
11. WHEN INSTALLING NEW OR REPLACING FRP, INSTALL NEW WALL BASE FULL WIDTH OF PANEL(S) TO MATCH EXISTING.
12. PATCH AND REPAIR ALL GYPSUM BOARD WALLS AND CEILINGS PRIOR TO PAINTING

DOOR DESIGN LOADS

1. CODE — 2012 INTERNATIONAL BUILDING CODE
2. LATERAL LOADS
   WIND LOADS
   1. BASIC WIND SPEED (3-SECOND GUST) — 115 MPH
   2. IMPORTANCE FACTOR (I) — 1.0
   3. EXPOSURE CATEGORY — B
   4. ENCLOSURE CLASSIFICATION — ENCLOSED
   5. RISK CATEGORY — II
3. DOOR DESIGN WIND PRESSURE
   MAN DOOR — ± 26.5 PSF
   SECTIONAL DOOR — ± 23.6 PSF
   CART STORAGE DOOR — ± 23.9 PSF
   ENTRY DOOR — ± 22.7 PSF

5 DOOR DESIGN LOADS
12" = 1'-0"

DOOR CARDREADER PLACEMENT

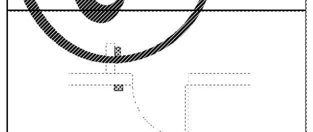

NOTE:
THE INTERIOR AND EXTERIOR CARD READER SHOULD BE PLACED ON THE STRIKE SIDE OF THE DOOR.

SINGLE HM DOOR CARDREADER PLACEMENT
N.T.S.

4 HM DOOR CARDREADER PLACEMENT
1/4" = 1'-0"

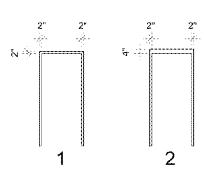

2 FRAME TYPES
3/16" = 1'-0"

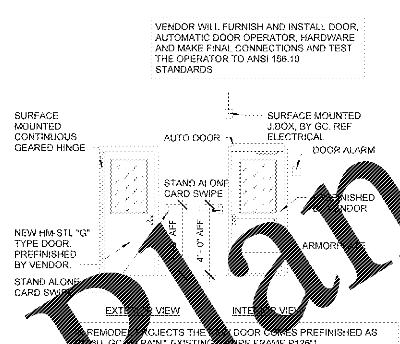

3 OGP DOOR TYPE OPTION
1/4" = 1'-0"

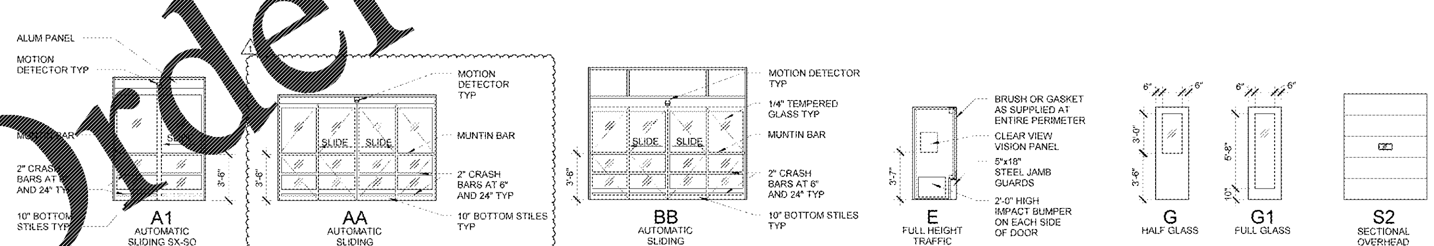

1 DOOR TYPES
3/16" = 1'-0"

FINISH KEY

REF SPECIFICATIONS FOR EXACT COLORS REQUIRED

MARK	FINISH	COLOR	DESC.
ACT1	ACOUSTICAL CEILING TILE	WHITE	24"x48"
ACT2	ACOUSTICAL CEILING TILE	WHITE	24"x48" VINYL FACED NON-PERFORATED
ACT3	ACOUSTICAL CEILING TILE	WHITE	24"x48"
ACT4	ACOUSTICAL CEILING TILE	WHITE	24"x48"
ACTG	ACOUSTICAL CEILING GRID	WHITE	
B6	PLASTIC BASE	BLACK	6"x1/4"
B9	PLASTIC BASE	BLACK	4"x1/4"
B10	PLASTIC BASE OUTSIDE CORNER	BLACK	
C1	CUSHION BACK TILE CARPET		
C3	CUSHION BACK TILE CARPET	WALNUT	
CC	CONCRETE CURB		
CT2	ENTRY TILE	RED	12" x 24" x 3/8"
CT43	PORCELAIN WALL TILE	BEIGE	12" x 12" x 3/8"
CT44	PORCELAIN FLOOR TILE	GRAY	12" x 12" x 3/8"
CT45	WALL TILE	WHITE	4" x 8" x 3/8"
CT47	WALL TILE	BLUE	4" x 8" x 3/8"
CT48	FLOOR TILE	TAUPE GRADIENT	12" x 24" x 3/8"
CT48A	COVE BASE	TAUPE GRADIENT	6" x 12" x 3/8"
DB5	DURA-TUFF BASE	BLACK	5"
DB10	DURA-TUFF BASE	BLACK	10"
ETR	EXISTING TO REMAIN		
FRP1	FIBERGLASS REINFORCED PLASTIC	WHITE	FRP WALL PANEL
FRP2	FIBERGLASS REINFORCED PLASTIC	BEIGE	FRP WALL PANEL
FRP5	FIBERGLASS REINFORCED PLASTIC	ALMOND	FRP WALL PANEL
G1	GROUT	DARK GRAY	
G2	GROUT	DARK GRAY	
G3	GROUT	LIGHT TAN	
G4	GROUT	GRAY	
G7	GROUT	BROWN	
HRC1	HEAT RESISTANT COATING	TO MATCH COPPER BROWN BY BERRIDGE	
HRC4	HEAT RESISTANT COATING	[illegible] SW#7019 GAUNTLET GRAY	
ICC	INTEGRAL COLORED CONCRETE	BROWN	
P3	PAINT	"LOYAL BLUE" #6510	
P5	PAINT	"SAFETY YELLOW" OSHA STANDARD	
P8	PAINT	"PURE WHITE" #7005	
P14	PAINT	"GOLDENROD" #[illegible]	
P16	PAINT	"SOFTWARE" #7074	
P21	PAINT	"SAFETY RED" #4081	
P33	PAINT	"DOVER WHITE" #6385	
P36	PAINT	"DOMINO" #6989	
P40	PAINT	"GARDENIA" #6665	
P49	PAINT	"GAUNTLET GRAY" #7019	
P76	PAINT	"MEDIUM WALMART BLUE" #076	
P76U	PAINT	"MEDIUM WALMART BLUE" #076 (URETHANE)	
[illegible]	PAINT	"TRICORN BLACK" #6258	
[illegible]	PAINT	"COBBLE BROWN" #6082	
P93	PAINT	"TAMARIND" #7538	
P94	PAINT	"EXTERIOR DROMEDARY CAMEL" #7694 (EXT)	
P100	PAINT	"NOTABLE HUE" #6521	
P102	PAINT	"BEACH HOUSE" #7516	
P107	PAINT	"STRAW HARVEST" #7698	
P112	PAINT	"BUTTERFIELD" #6676	
P124	PAINT	"MEADOWLARK" #7522	
P126	PAINT	"KNOCKOUT ORANGE" #6885	
P126U	PAINT	"KNOCKOUT ORANGE" #6885 (URETHANE)	
P131	PAINT	"WHITE FLOUR" #7102	
P134	PAINT	"REPOSE GRAY" #7015	
P135	PAINT	"DORIAN GRAY" #7017	
P140	PAINT	"SNOWBOUND" #7004	
P159	PAINT	"CASA BLANCA" #7571	
P162	PAINT	"PEPPERCORN" #7674	
P163	PAINT	"TURQUISH" #6939	
P164	PAINT	"ESSENTIAL GRAY" #6002	
P204	PAINT	"FESTOON AQUA" #0019	
PF4	LEAD-COTE	METALLIC	
PL4	PLASTIC LAMINATE	MAPLE	
PL6	PLASTIC LAMINATE	LIGHT TAN	
PL15	PLASTIC LAMINATE	BROWN	
PL20	PLASTIC LAMINATE	TAN	
PL28	PLASTIC LAMINATE	ALOE	
PL30	PLASTIC LAMINATE	"STEEL MESH" WILSONART 4879	
PL31	PLASTIC LAMINATE	"GREY" WILSONART 1500-60	
PS1	PROTECTIVE SURFACE	WALMART MED BLUE IMPACT SPECIALTIES	
PS4	PROTECTIVE SURFACE	"GLOWING EMBER" IMPACT SPECIALTIES	
PS5	PROTECTIVE SURFACE	"FRESH LINEN" IMPACT SPEICALTIES	
PS6	PROTECTIVE SURFACE	YELLOW	
PS7	PROTECTIVE SURFACE	"GRAY PATTERN"	
PVC1	PVC PLANK FLOORING	WOODGRAIN	
QT3	QUARRY TILE	GRAY	6"x6" ABRASIVE
QT31	QUARRY TILE	RED	6"x6" ABRASIVE
SCB1	SANITARY COVE BASE	RED	8" H ANTIMICROBIAL PLASTIC FOR QT
SCB2	SANITARY COVE BASE	GRAY	8" H ANTIMICROBIAL PLASTIC FOR QT
SCB4	SANITARY COVE BASE	RED	8" H ANTIMICROBIAL PLASTIC
SCB5	SANITARY COVE BASE	GRAY	8" H ANTIMICROBIAL PLASTIC
SS	STAINLESS STEEL		
SST1	SOLID SURFACE		
TC	TEXTURED CONCRETE		
VCT9	VINYL COMPOSITION TILE	WHITE	12"x12"x1/8"
VCT11	VINYL COMPOSITION TILE	BEIGHE	12"x12"x1/8"
VCT12	VINYL COMPOSITION TILE	TAN	12"x12"x1/8"
WB	2x8 WOOD BASE		
WB10	2x10 WOOD BASE		
WG	PLASTIC WALL GUARD	BLACK OR GRAY	

RETAIL DESIGN COLLABORATIVE

11921 Freedom Drive 410
VA 20190
t 703 0086
rdcollaborative.com

STIPULATION FOR RE

THIS DRAWING WAS PREPARED FOR USE ON A SPECIFIC SITE AT: **GORDONSVILLE, VA** CONTEMPORANEOUSLY WITH ITS ISSUE DATE ON 041018 AND IT IS NOT SUITABLE FOR USE ON A DIFFERENT PROJECT SITE OR AT A LATER TIME. USE OF THIS DRAWING FOR REFERENCE OR EXAMPLE ON ANOTHER PROJECT REQUIRES THE SERVICES OF PROPERLY LICENSED ARCHITECTS AND ENGINEERS. REPRODUCTION OF THIS DRAWING FOR REUSE ON ANOTHER PROJECT IS NOT AUTHORIZED AND MAY BE CONTRARY TO THE LAW.

CONSULTANTS

Walmart

GORDONSVILLE, VA
164 CAMP CREEK PKWY, LOUISA, VA 23093
STORE NO: 4682-223

2018 Remodel Proto

JOB NUMBER: 17-127.25 | PROTO: 143 SGR-OR

ISSUE BLOCK

1	REV 3	04/26/18

CHECKED BY:	DF
DRAWN BY:	TP
PROTO CYCLE:	02/29/18
DOCUMENT DATE:	041018

DOOR SCHEDULE AND FINISHES

SHEET: A8

4/27/2018 4:16:56 PM
C:_LocalRevit\04682 Gord VA ARC [illegible].rvt

Order Plans @ WWW.LDILine.com