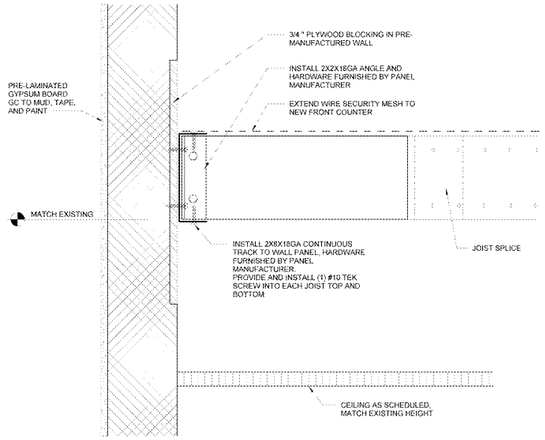

6 MODULAR WALL CONNECTION AT EXTENDED JOISTS
3" = 1'-0"

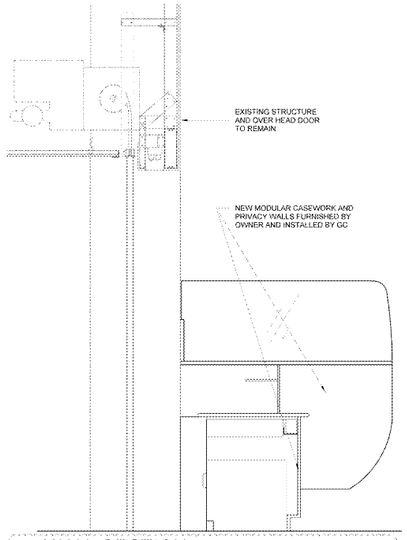

11 WALL SECTION
3/4" = 1'-0"

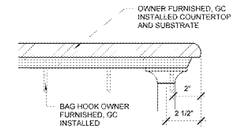

10 EDGE SECTION
3" = 1'-0"

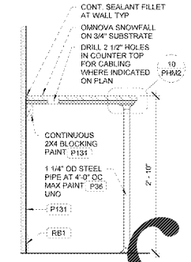

MILLWORK SECTION OWNER FURNISHED GC INSTALLED

9
1" = 1'-0"

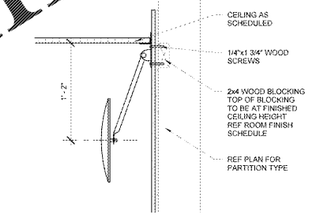

WALL MOUNTED MIRROR SECTION

8
1 1/2" = 1'-0"

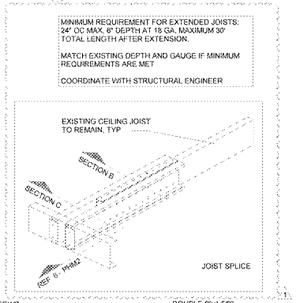

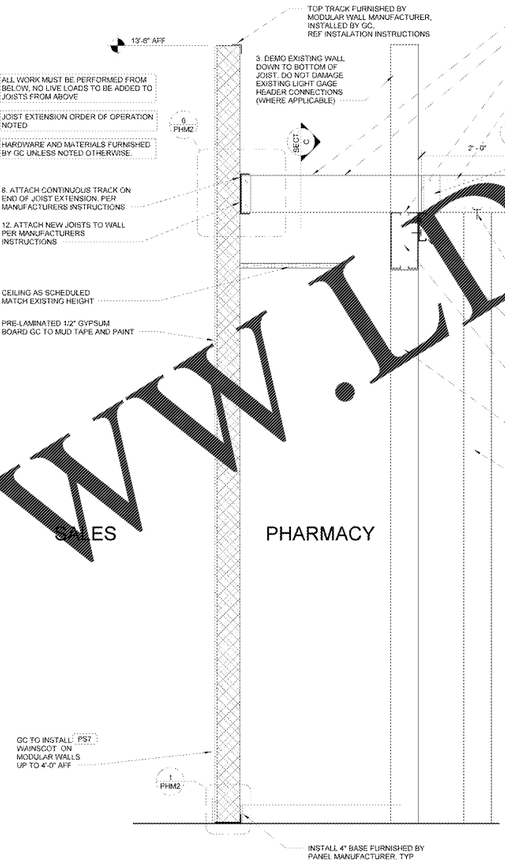

7 SECTION
1" = 1'-0"

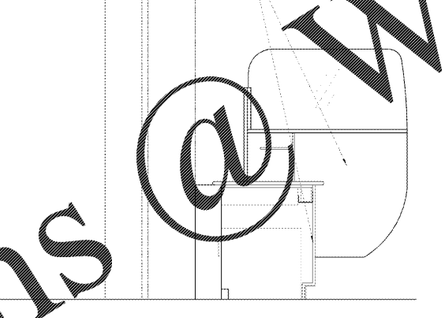

5 WALL SECTIONS
3/4" = 1'-0"

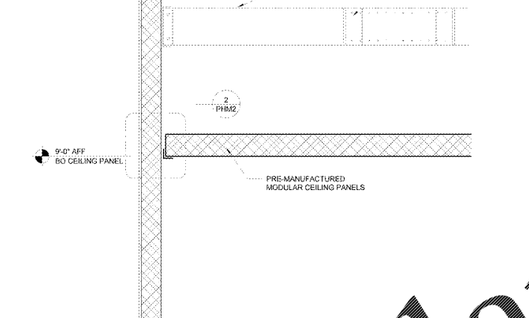

4 MODULAR WALL SECTION HSR WITH JOISTS
1" = 1'-0"

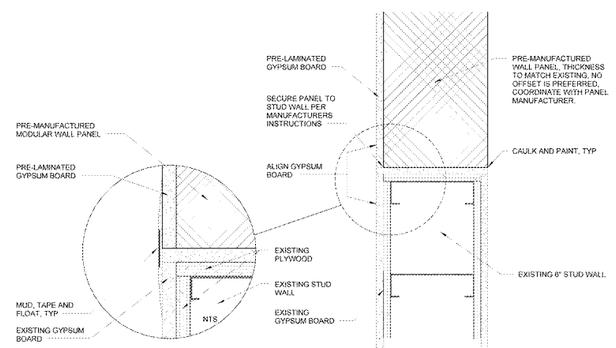

3 MODULAR WALL ATTACHMENT
3" = 1'-0"

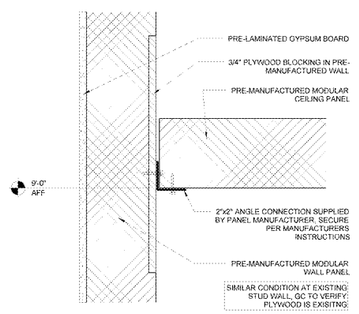

2 PANEL CONNECTION
3" = 1'-0"

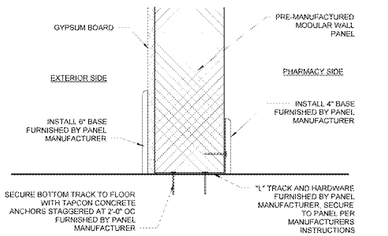

1 MODULAR WALL ATTACHMENT
3" = 1'-0"

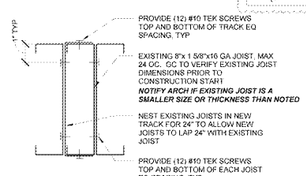

SECTION B
NTS

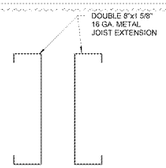

SECTION C
NTS

Order Plans @ WWW.LDLINE.COM

RETAIL DESIGN COLLABORATIVE
Ryan Fitzsimmons Drive, Suite 310
Austin, Texas 78735
(512) 301-2010
rdcollaborative.com

STIPULATION FOR REUSE OF DRAWINGS AND SPECIFICATIONS
THESE DRAWINGS AND SPECIFICATIONS ARE THE PROPERTY AND COPYRIGHTED WORK OF RETAIL DESIGN COLLABORATIVE AND ARE NOT TO BE USED IN WHOLE OR IN PART FOR ANY OTHER PROJECT WITHOUT THE WRITTEN AUTHORIZATION OF RETAIL DESIGN COLLABORATIVE. VISUAL CONTACT WITH THESE DRAWINGS OR SPECIFICATIONS SHALL CONSTITUTE PRIMA FACIE EVIDENCE OF ACCEPTANCE OF THESE RESTRICTIONS. ALL RIGHTS RESERVED UNDER FEDERAL COPYRIGHT LAWS.

CONSULTANTS

Walmart
GORDONSVILLE, VA
164 CAMP STORE ROAD 22942
STORE NO. 4882
143 SUR-DR
17-12725 PROTO:
JOB NUMBER:
2018 Remodel Proto

ISSUE BLOCK

1	REV 3	04/26/18

CHECKED BY:	DF
DRAWN BY:	TP
PROTO CYCLE:	02/28/18
DOCUMENT DATE:	041018

42 PIDTH-5 MODULAR

MODULAR PHARMACY SECTIONS AND DETAILS

SHEET:
PHM2