SHEET NOTES

1. THIS SHEET FOR REFERENCE ONLY. REFER TO CONSTRUCTION DOCUMENTS FOR THE COMPLETE SCOPE OF WORK.

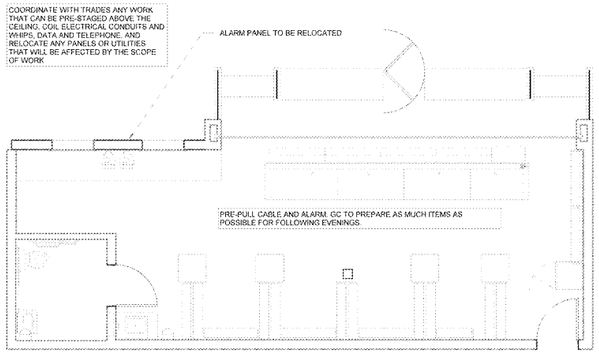

NIGHT 1
1/4" = 1'-0"

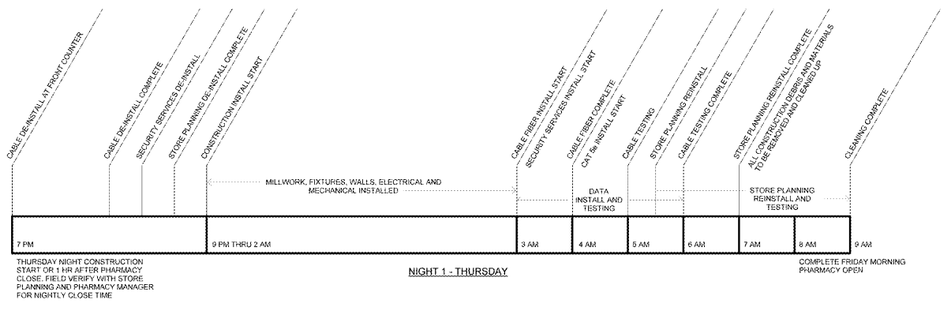

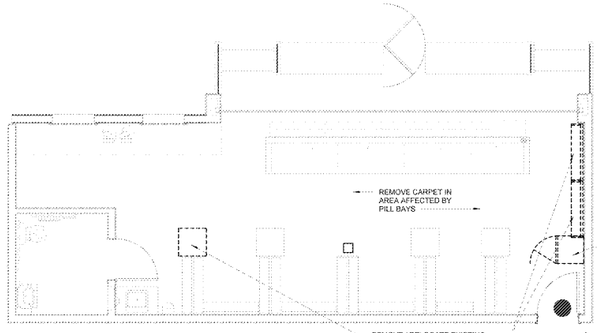

NIGHT 3 DEMO
1/4" = 1'-0"

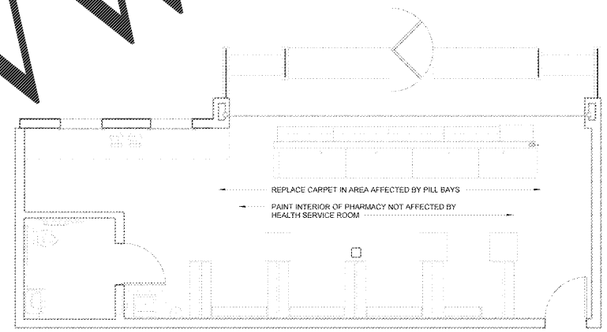

NIGHT 3
1/4" = 1'-0"

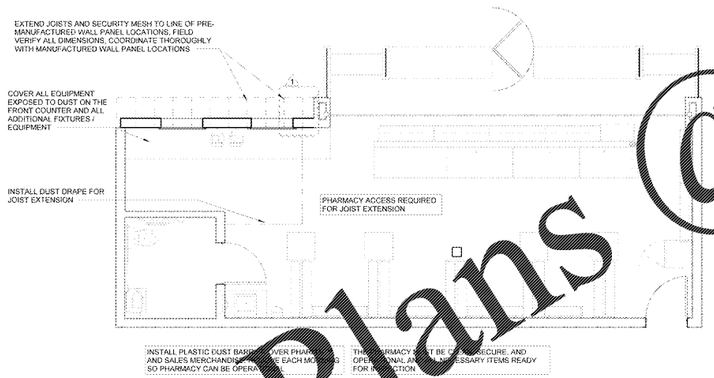

NIGHT 2
1/4" = 1'-0"

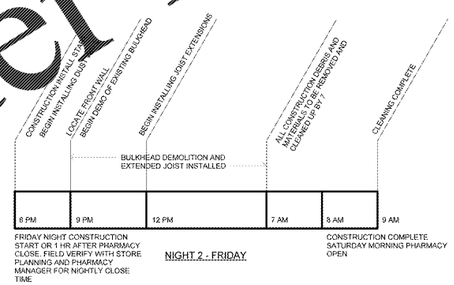

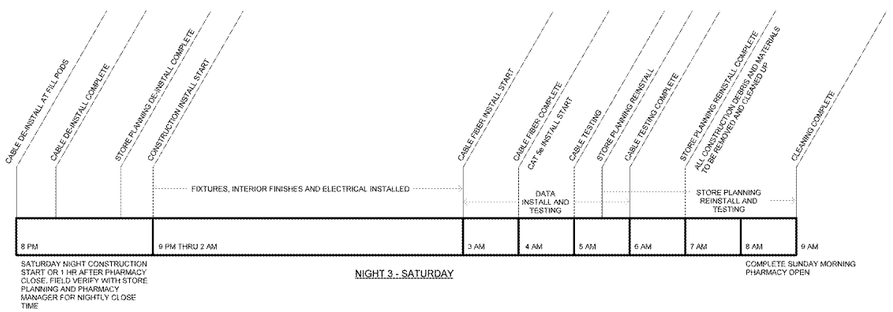

Order Plans @ WWW.LDILine.com

RETAIL DESIGN COLLABORATIVE
[illegible] Dr., Suite 310
[illegible], VA 20190
[illegible] 7084
rdcollaborative.com

STIPULATION FOR REPRODUCTION

THIS DRAWING AND SPECIFICATION, AS AN INSTRUMENT OF SERVICE, IS AND SHALL REMAIN THE PROPERTY OF RETAIL DESIGN COLLABORATIVE, LTD. THE CONTRACTOR SHALL REVIEW ALL DOCUMENTS PRIOR TO COMMENCEMENT OF WORK AND SHALL REPORT ANY DISCREPANCIES TO THE ARCHITECT BEFORE PROCEEDING. ALL DRAWINGS, SPECIFICATIONS AND COPIES THEREOF FURNISHED BY RETAIL DESIGN COLLABORATIVE, LTD. ARE AND SHALL REMAIN THE PROPERTY OF RETAIL DESIGN COLLABORATIVE, LTD. THEY ARE NOT TO BE USED BY ANY PERSON, FIRM OR CORPORATION FOR ANY PURPOSE WHATSOEVER EXCEPT FOR THE PROJECT SPECIFICALLY ENGAGED BY RETAIL DESIGN COLLABORATIVE, LTD. AND SHALL NOT BE LOANED, COPIED OR REPRODUCED IN ANY FORM WITHOUT THE WRITTEN CONSENT OF RETAIL DESIGN COLLABORATIVE, LTD. © 2018

CONSULTANTS

Walmart

GORDONSVILLE, VA
194 CAMP ROAD
GORDONSVILLE, VA 22942
STORE NO. 4882.00

143.5180-OR

17-127.25 PROTO:

2018 Remodel Proto

JOB NUMBER:

ISSUE BLOCK

1	REV 3	04/25/18

CHECKED BY:	DF
DRAWN BY:	TP
PROTO CYCLE:	02/20/18
DOCUMENT DATE:	04/10/18

42 PIDTH-5
MODULAR

PHASING PLANS

SHEET
PHM5.1

4/25/2018 1:46:02 AM