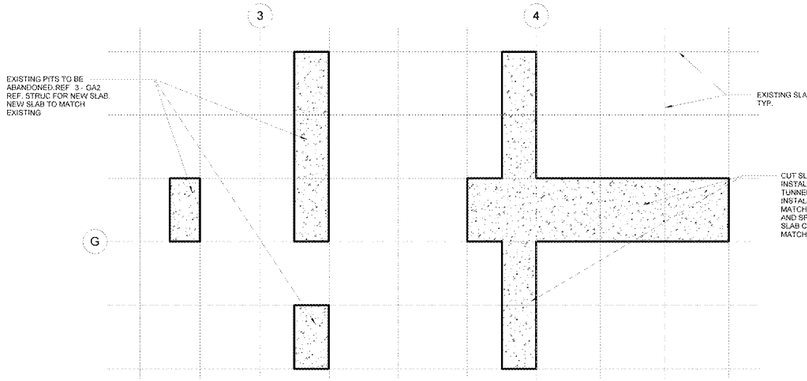

4 SLAB REPLACEMENT
1/8" = 1'-0"

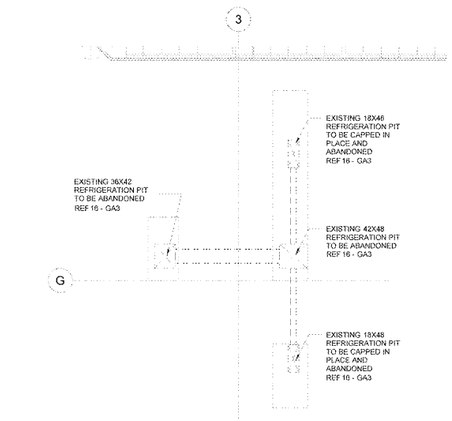

3 UNDERSLAB PLAN FOR DEMO WORK
1/8" = 1'-0"

991 STOCKROOM-A	
WALLS	
	REPAIR ALL DAMAGED DRYWALL THAT IS VISIBLE
	DO NOT PAINT ANY WALLS THAT HAS NOT BEEN PREVIOUSLY PAINTED
CEILING	
	OPEN TO STRUCTURE. CLEAN JOISTS, JOIST GIRDERS, DECKING, CONDUIT, SPRINKLER PIPES, AIR GRILLES/DIFFUSERS AND SECURITY GLOBES.
FLOOR	
	PATCH/ REPAIR FLOOR AS DIRECTED BY WALMART CM

961 MEAT UTILITY	
WALLS	
	REPAIR/REPLACE DAMAGED NRP PANELS TO MATCH EXISTING
FLOOR	
	PATCH AND/OR REPAIR DAMAGED FLOORING TO MATCH ADJACENT, INCLUDING EPOXY
	SANITARY COVE BASE: REPLACE ALL DAMAGED BASE TO MATCH ADJACENT
CEILING	
	LAY-IN: CLEAN CEILING GRID, AIR GRILLES/DIFFUSERS, SECURITY GLOBES AND SPRINKLER HEADS. CLEAN LIGHT LENSES UNO. REPLACE ANY DAMAGED ITEMS.

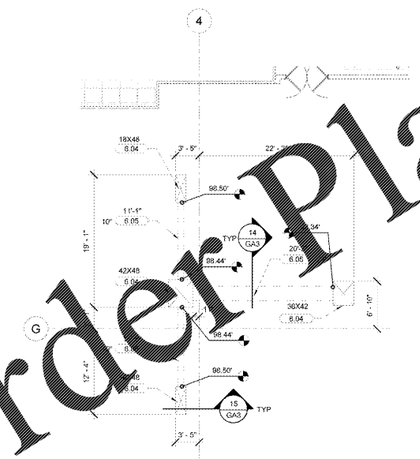

2 UNDERSLAB PLAN FOR NEW WORK
1/8" = 1'-0"

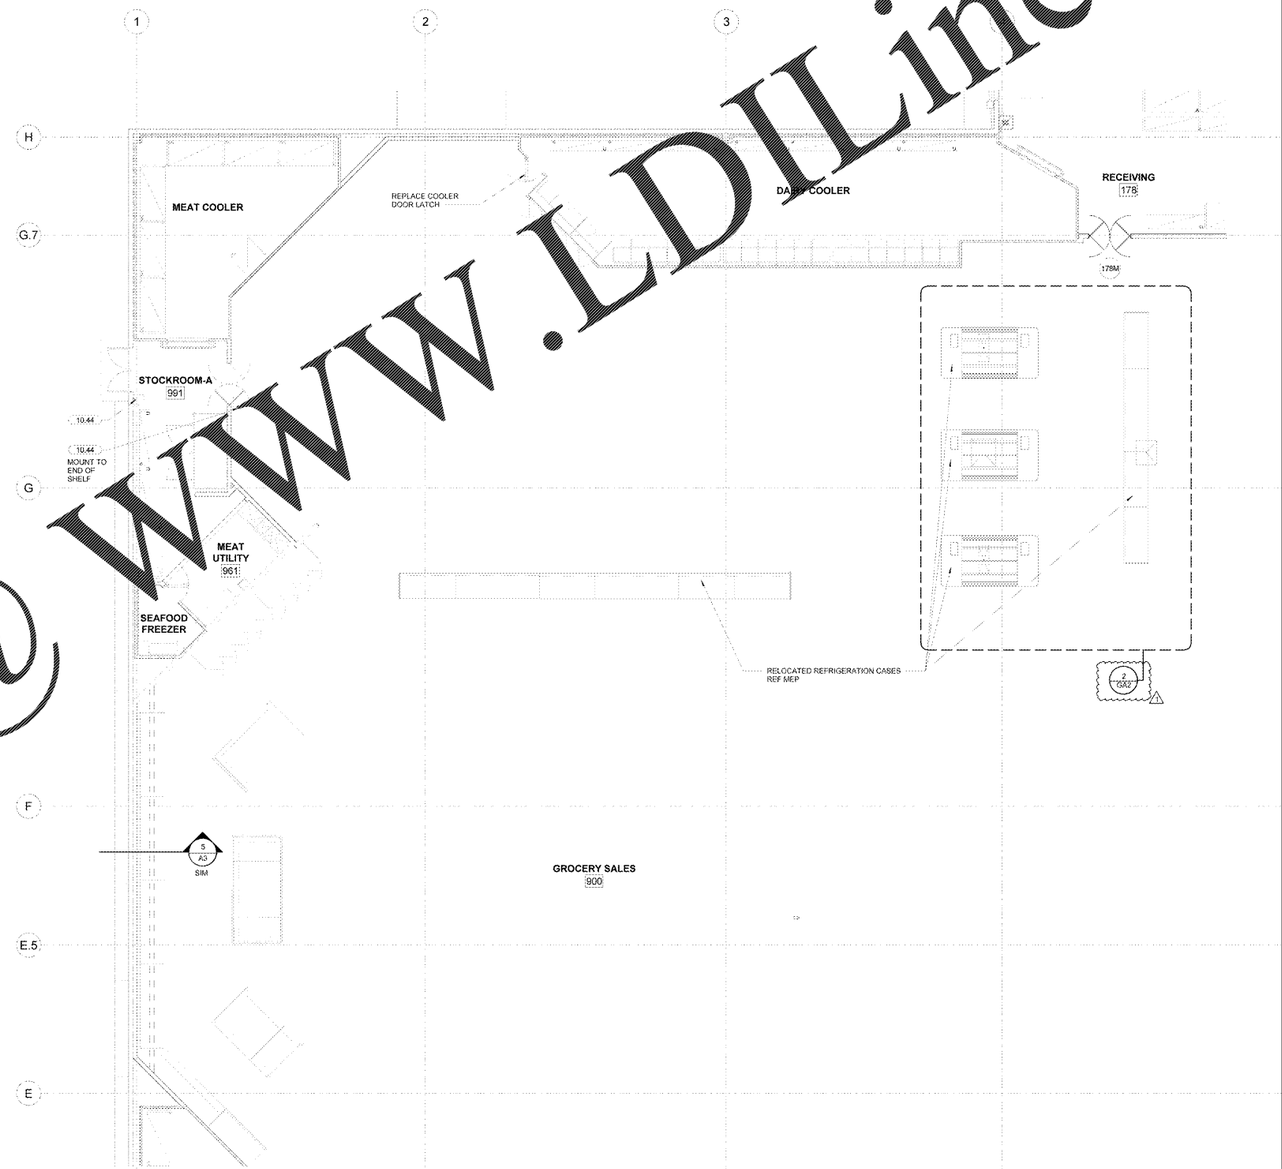

1 REAR GROCERY FLOOR PLAN
1/8" = 1'-0"

KEYNOTES

6.04	PREFABRICATED FIBERGLASS REFRIGERATION PIT. PIT SIZE NOTED ABOVE KEYNOTE
6.05	SCHEDULE 40 PVC PIPE. PIPE SIZE NOTED BESIDE KEYNOTE AND APPROXIMATE PIPE LENGTH NOTED ADJACENT TO KEYNOTE
10.44	PROVIDE TACTILE "EXIT" SIGN, REF N1

SHEET NOTES

1. DIMENSIONS OF REFRIGERATED CASES ARE TO THE OUTERMOST POINTS OF THE CASES. ENDCAPS AND BUMPERS ARE CONSIDERED PART OF THE CASE. WHERE THEY OCCUR DIMENSIONS ON THE FIXTURE PLANS ARE FOR LAYOUT OF OWNER-FURNISHED ITEMS ONLY AND ARE NOT TO BE USED FOR LOCATION OF WALLS AND OTHER CONTRACTOR-BUILT ITEMS
2. PROVIDE GALVANIZED STEEL CLOSURE PANELS AT ALL VERTICAL GAPS AND HORIZONTAL GAPS 52" OR LOWER BETWEEN REFRIGERATED CASES AND OTHER REFRIGERATED CASES, WALLS, OR EQUIPMENT
3. ALL FIXED (NON-MOVEABLE) EQUIPMENT INCLUDING SINKS, OVENS, AND REFRIGERATED EQUIPMENT SHALL BE SEALED TO THE WALLS. BASE OR LEGS SHALL BE SET IN A BED OF SEALANT WITH EXCESS REMOVED. MOVEABLE EQUIPMENT SHALL NOT BE SEALED

RETAIL DESIGN COLLABORATIVE
RETAIL DESIGN COLLABORATIVE, LTD
2100 Riveredge Parkway, Suite 1000
Atlanta, GA 30328
p 770.955.7068
rdcollaborative.com
STIPULATION FOR REPRODUCTION
THESE DRAWINGS AND SPECIFICATIONS ARE THE PROPERTY AND COPYRIGHTED WORK OF RETAIL DESIGN COLLABORATIVE, LTD. AND ARE NOT TO BE USED IN WHOLE OR IN PART BY OWNERS OR OTHERS ON EXTENSIONS OF THE PROJECT OR ON ANY OTHER PROJECT WITHOUT THE EXPRESS WRITTEN PERMISSION OF RETAIL DESIGN COLLABORATIVE, LTD. ANY UNAUTHORIZED USE WILL BE AT THE USER'S SOLE RISK AND WITHOUT LIABILITY TO RETAIL DESIGN COLLABORATIVE, LTD.

CONSULTANTS

Walmart
GORDONSVILLE, VA
194 OAKFOREST DR
STORE NO. 4802
2018 Remodel Proto
143 SGR-UN
GORDONSVILLE, VA 22942
17-12-22 PHOTO:
JOB NUMBER:

ISSUE BLOCK

1	REV 2	04/25/18

CHECKED BY:	DF
DRAWN BY:	TP
PROTO CYCLE.	02/23/18
DOCUMENT DATE:	04/10/18

REAR GROCERY PLAN

SHEET: GA2

Order Plans @ WWW.LDILine.com