KEYNOTES

6.04	PREFABRICATED FIBERGLASS REFRIGERATION PIT. PIT SIZE NOTED ABOVE KEYNOTE
6.05	SCHEDULE 40 PVC PIPE. PIPE SIZE NOTED BESIDE KEYNOTE AND APPROXIMATE PIPE LENGTH NOTED ADJACENT TO KEYNOTE
10.44	PROVIDE TACTILE "EXIT" SIGN, REF N1

SHEET NOTES

1. DIMENSIONS OF REFRIGERATED CASES ARE TO THE OUTERMOST POINTS OF THE CASES. ENDCAPS AND BUMPERS ARE CONSIDERED PART OF THE CASE. WHERE THEY OCCUR DIMENSIONS ON THE FIXTURE PLANS ARE FOR LAYOUT OF OWNER-FURNISHED ITEMS ONLY AND ARE NOT TO BE USED FOR LOCATION OF WALLS AND OTHER CONTRACTOR-BUILT ITEMS
2. PROVIDE GALVANIZED STEEL CLOSURE PANELS AT ALL VERTICAL GAPS AND HORIZONTAL GAPS 52" OR LOWER BETWEEN REFRIGERATED CASES AND OTHER REFRIGERATED CASES, WALLS, OR EQUIPMENT
3. ALL FIXED (NON-MOVEABLE) EQUI[illegible] INCLUDING SINKS, OVENS, AN[illegible] REFRIGERATED EQUIPMENT [illegible]ALL BE SEALED TO THE WALLS. BASE OR LE[illegible] SHALL BE SET IN A BED OF SEALANT W[illegible] ACCESS REMOVED. M[illegible] EQUI[illegible] SHALL NOT BE SE[illegible]ED

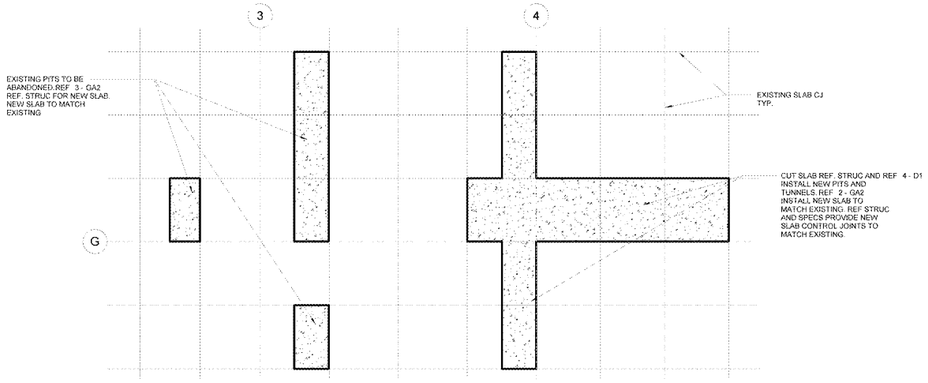

4 SLAB REPLACEMENT
1/8" = 1'-0"

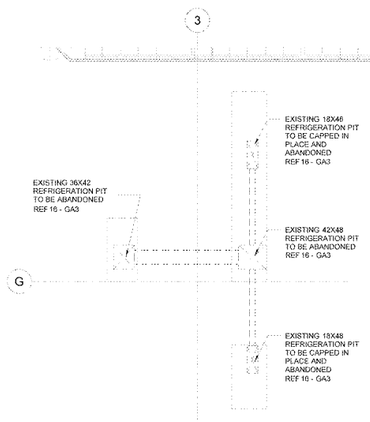

991 STOCKROOM-A

WALLS
- REPAIR ALL DAMAGED DRYWALL THAT IS VISIBLE
- DO NOT PAINT ANY WALLS THAT HAS NOT BEEN PREVIOUSLY PAINTED

CEILING
- OPEN TO STRUCTURE. CLEAN JOISTS, JOIST GIRDERS, DECKING, CONDUIT, SPRINKLER PIPES, AIR GRILLES/DIFFUSERS AND SECURITY GLOBES.

FLOOR
- PATCH/ REPAIR FLOOR AS DIRECTED BY WALMART CM

961 MEAT UTILITY

WALLS
- REPAIR/REPLACE DAMAGED NRP PANELS TO MATCH EXISTING

FLOOR
- PATCH AND/OR REPAIR DAMAGED FLOORING TO MATCH ADJACENT, INCLUDING EPOXY
- SANITARY COVE BASE: REPLACE ALL DAMAGED BASE TO MATCH ADJACENT

CEILING
- LAY-IN: CLEAN CEILING GRID, AIR GRILLES/DIFFUSERS, SECURITY GLOBES AND SPRINKLER HEADS. CLEAN LIG[illegible] LENSES UNO. REPLACE ANY DAMAGED ITEMS.

3 UNDERSLAB PLAN FOR DEMO WORK
1/8" = 1'-0"

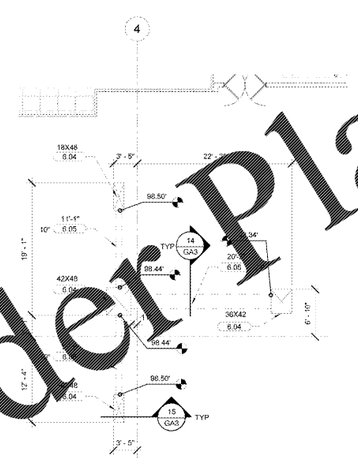

2 UNDERSLAB PLAN FOR NEW WORK
1/8" = 1'-0"

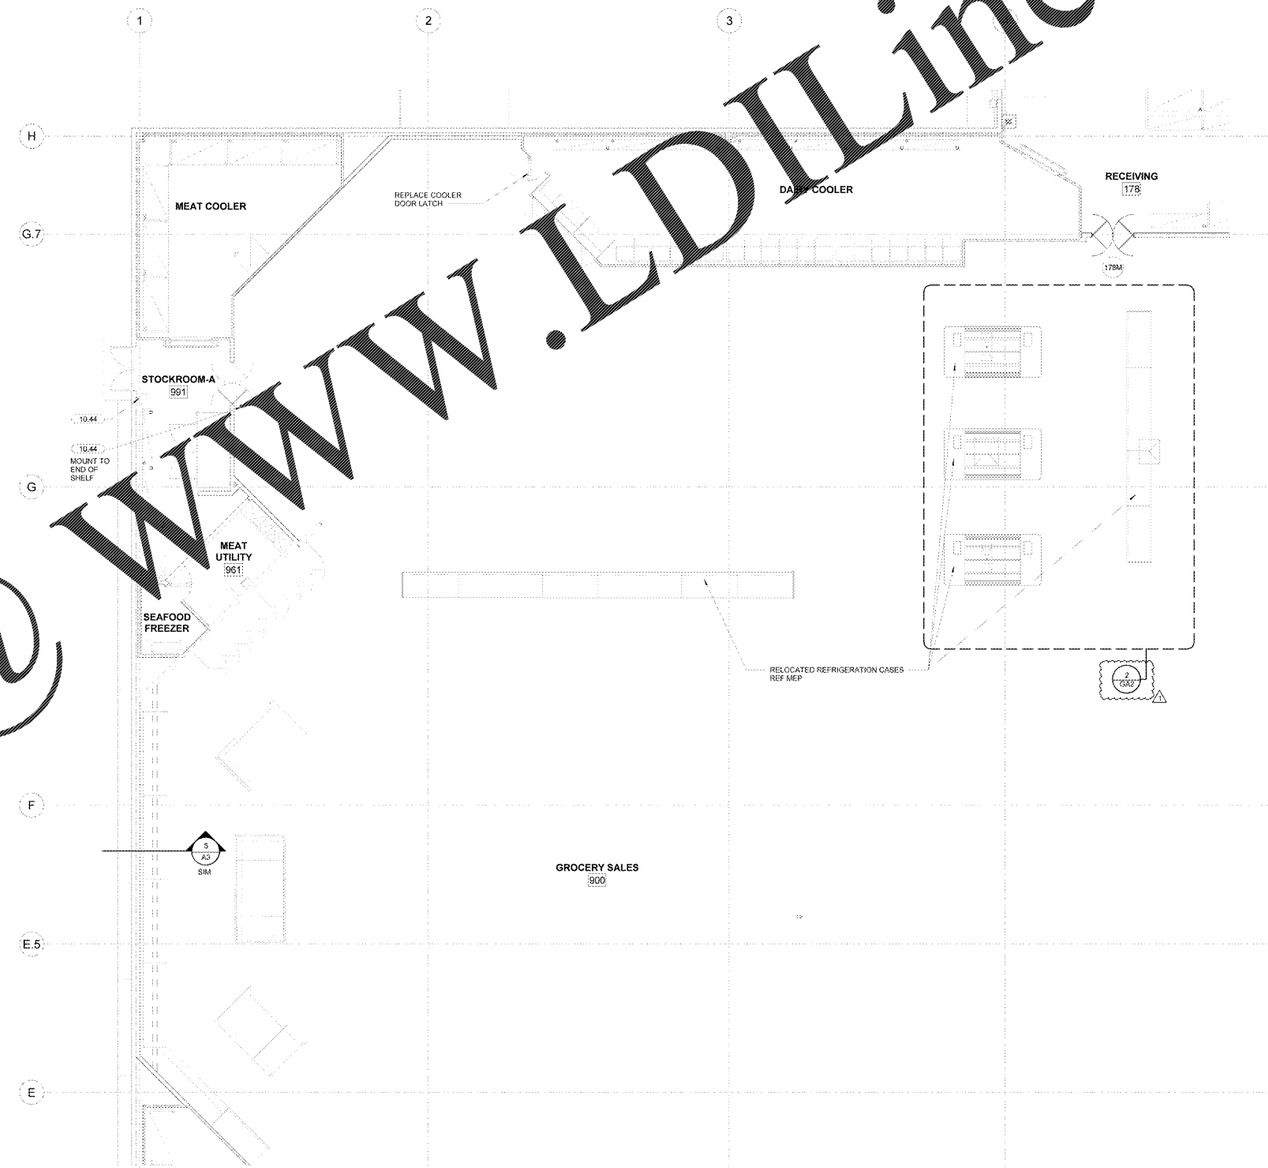

1 REAR GROCERY FLOOR PLAN
1/8" = 1'-0"

RETAIL DESIGN COLLABORATIVE

Random Design LTD
(630)230
708A
rdcollaborative.com

STIPULATION FOR REUSE OF DRAWINGS

THIS DRAWING AND SPECIFICATION IS THE PROPERTY OF RANDOM DESIGN LTD. THE REPRODUCTION, IN WHOLE OR IN PART, OR USE OF THIS DESIGN BY OTHERS WITHOUT WRITTEN CONSENT OF RANDOM DESIGN LTD IS PROHIBITED. ONE OR ONE SET OF PRINTS MAY BE MADE BY THE OWNER FOR INFORMATION AND USE IN THE ERECTION OF A BUILDING FOR WHICH THEY WERE PREPARED AND REPRESENTS THE PRELIMINARY DESIGN INTENT OF THE PROJECT. ANY OTHER USE OR REPRODUCTION WITHOUT WRITTEN CONSENT OF RANDOM DESIGN LTD. IS PROHIBITED. COPYRIGHT RANDOM DESIGN LTD. 2005-2009

CONSULTANTS

Walmart

GORDONSVILLE, VA

164 OAKCREEK PARKWAY
STORE NO. 4523

143 SQFT-OR

17 - 02 - 20 | PROTO:

JOB NUMBER:

2018 Remodel Proto

ISSUE BLOCK

1	REV 2	04/25/18

CHECKED BY:	DF
DRAWN BY:	TP
PROTO CYCLE:	02/23/18
DOCUMENT DATE:	041018

REAR GROCERY PLAN

SHEET:
GA2

Order Plans @ www.LDILine.com